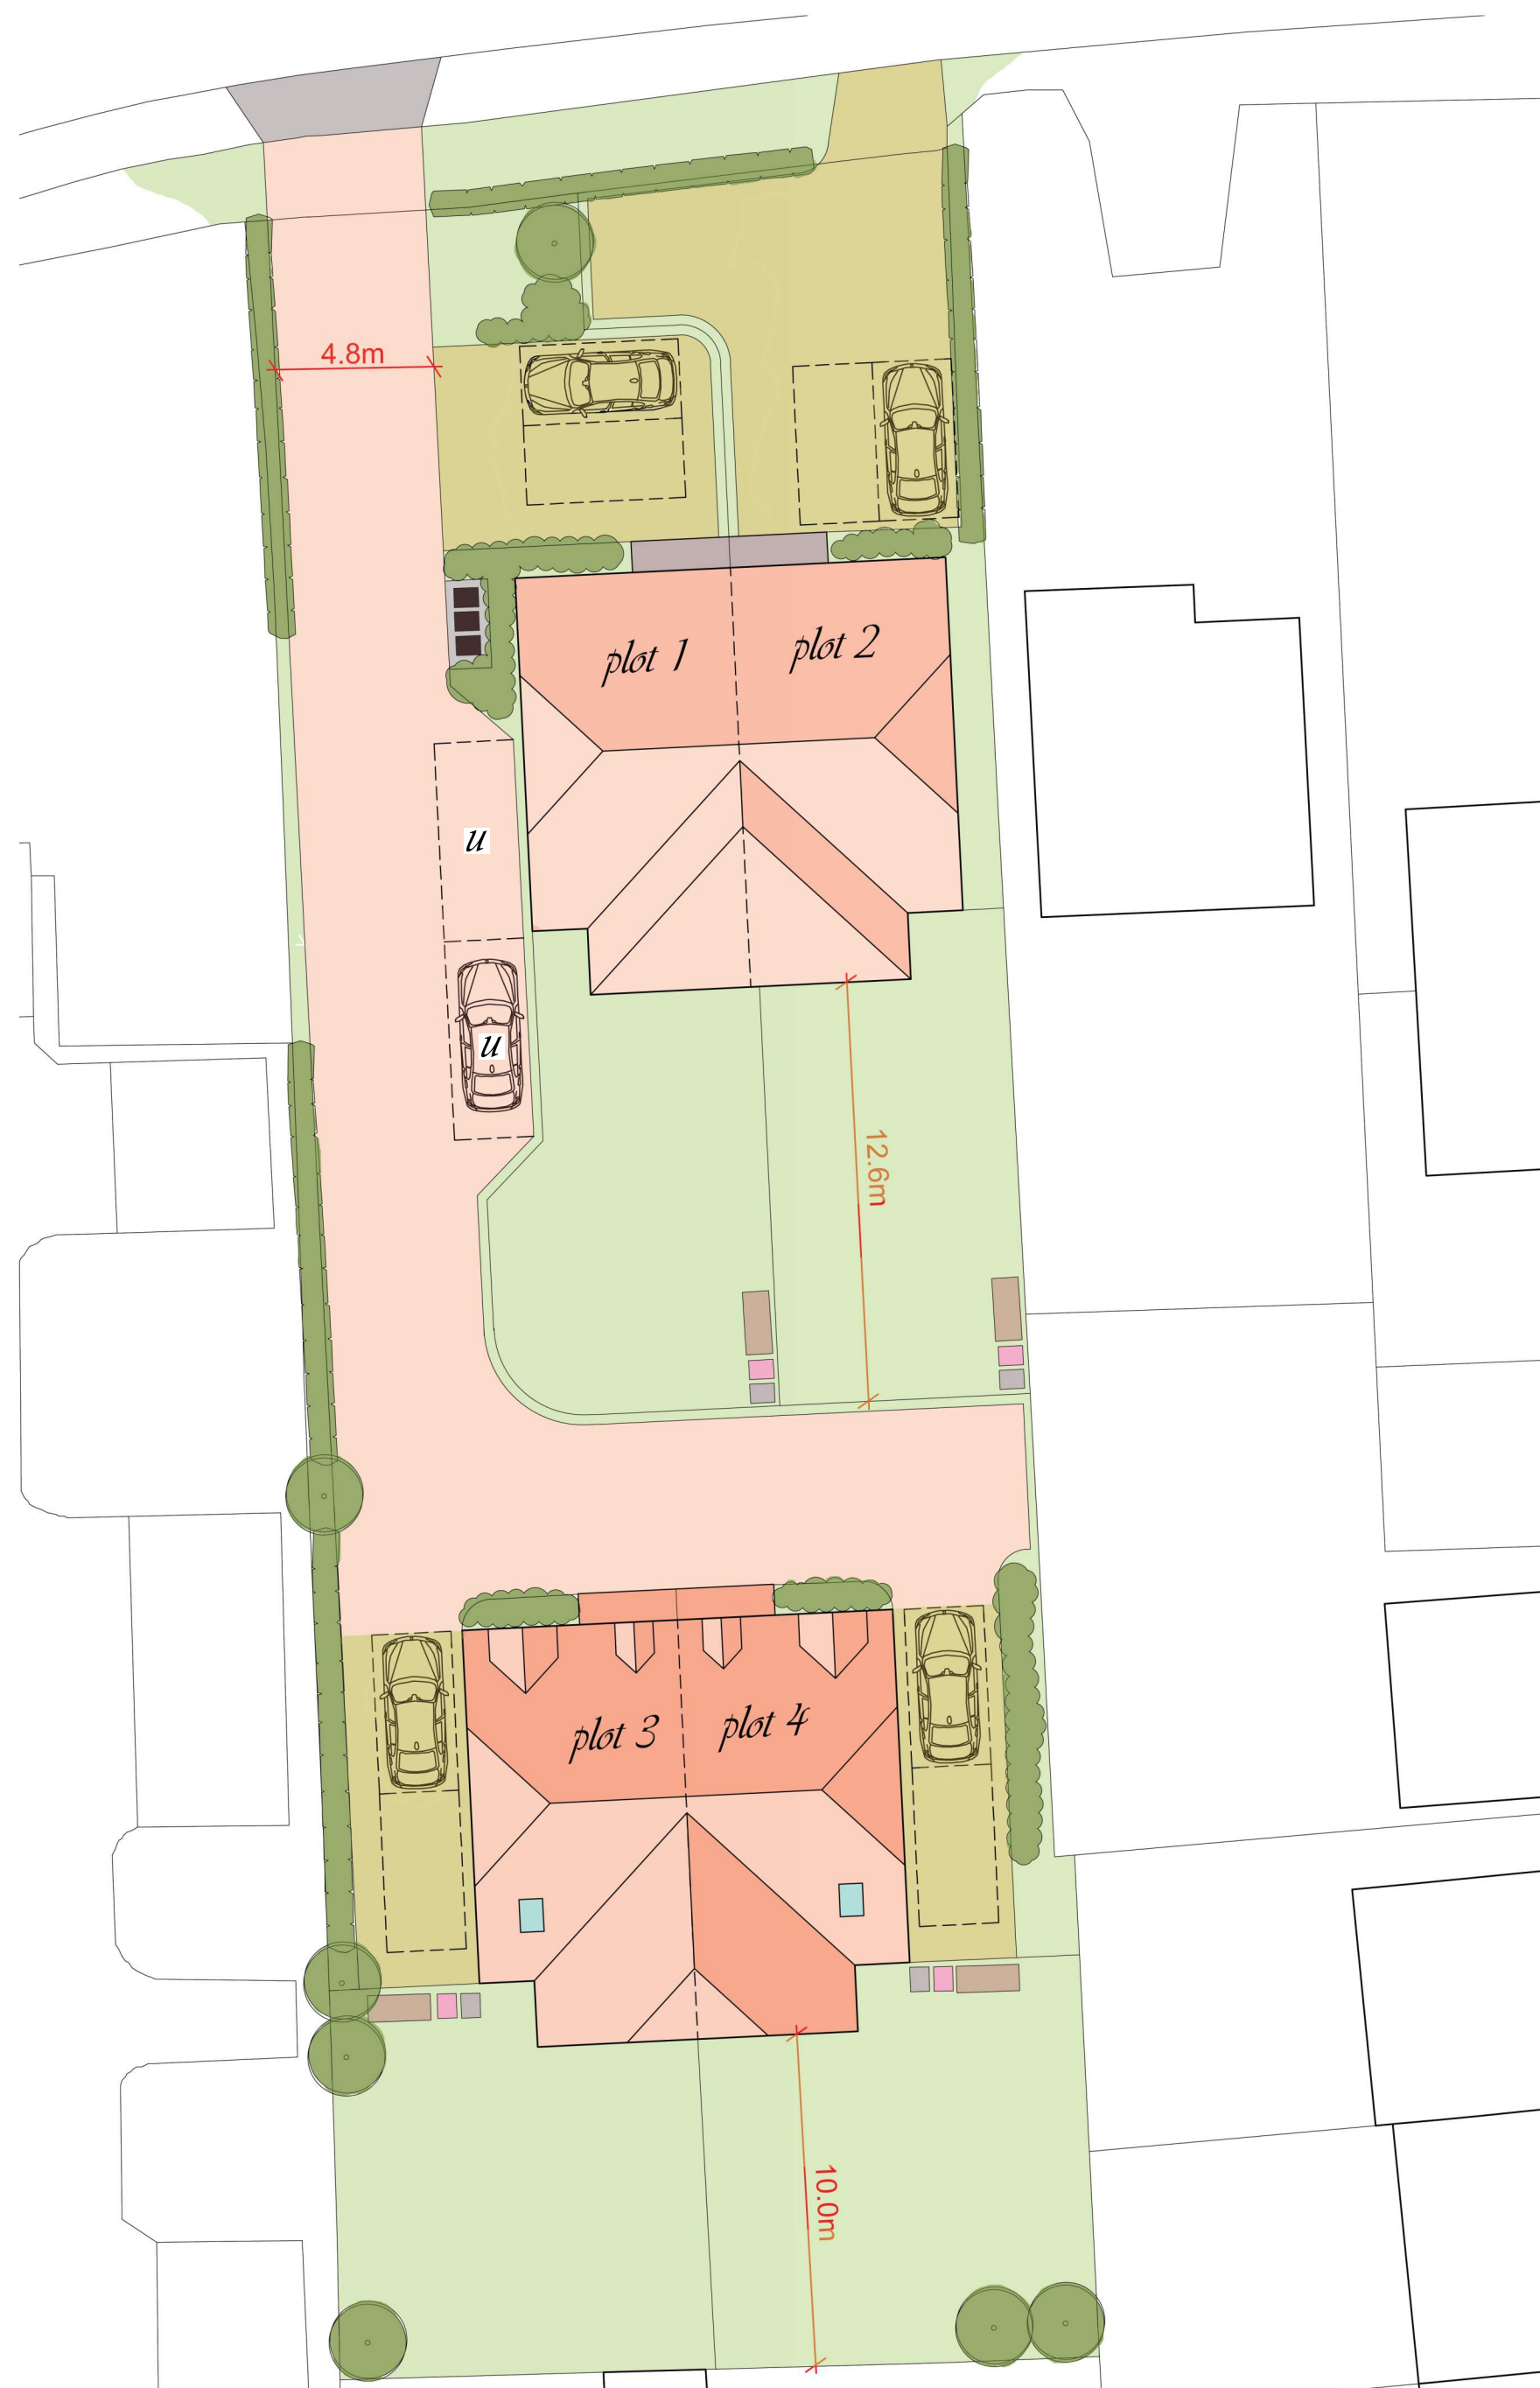


-  *bin and bike store*
-  *existing/proposed boundary hedging*
-  *proposed landscaping*
-  *parking bays (u = unallocated)*
-  *bin collection point*

*plots 1 to 4 - 4 bed semi detached houses*

*proposed site plan*

*1:200@A2*

bis design

01243 850411 07887 777085 ben@bisdesign.co.uk www.bisdesign.co.uk

1060/DPA04

261 Aldwick Road

revision 01