Ordnance Survey
UKmapcentre.com

Serial number: 327729

© Crown copyright and database right 2026
Ordnance Survey licence AC0000848283
Reproduction in whole or in part is prohibited
without the prior permission of Ordnance Survey.

0 5 10 15 20 25
metres

NORTH

Location Plan

1:1250 | EXISTING

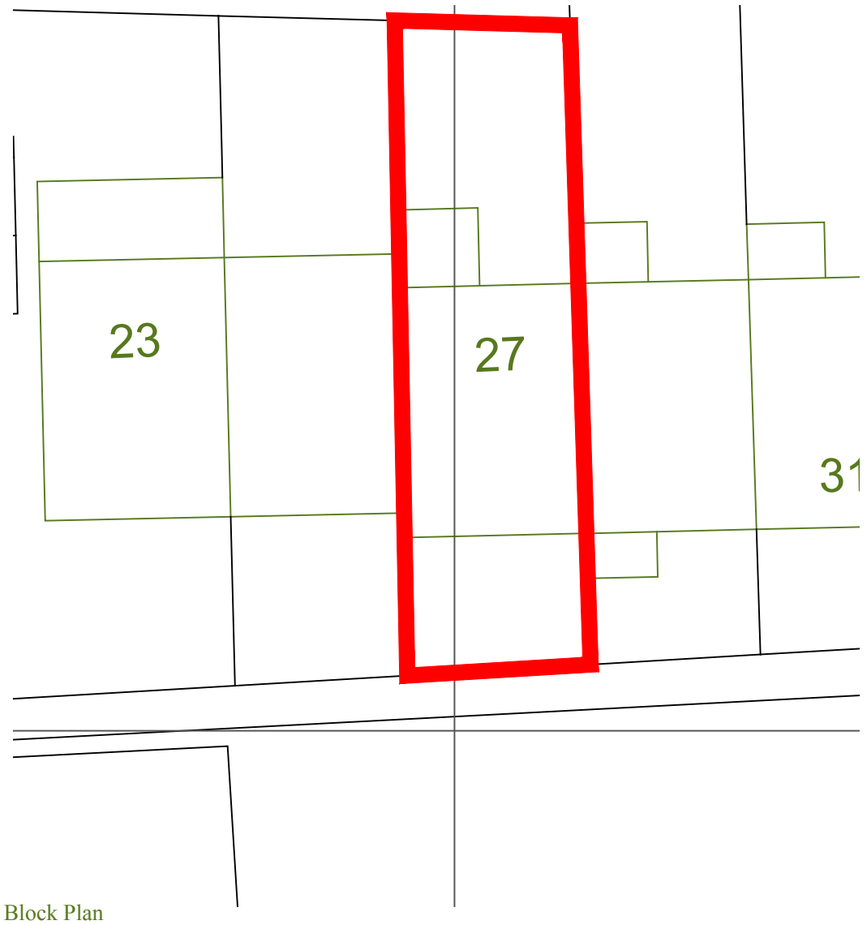

Block Plan

1:200 | EXISTING

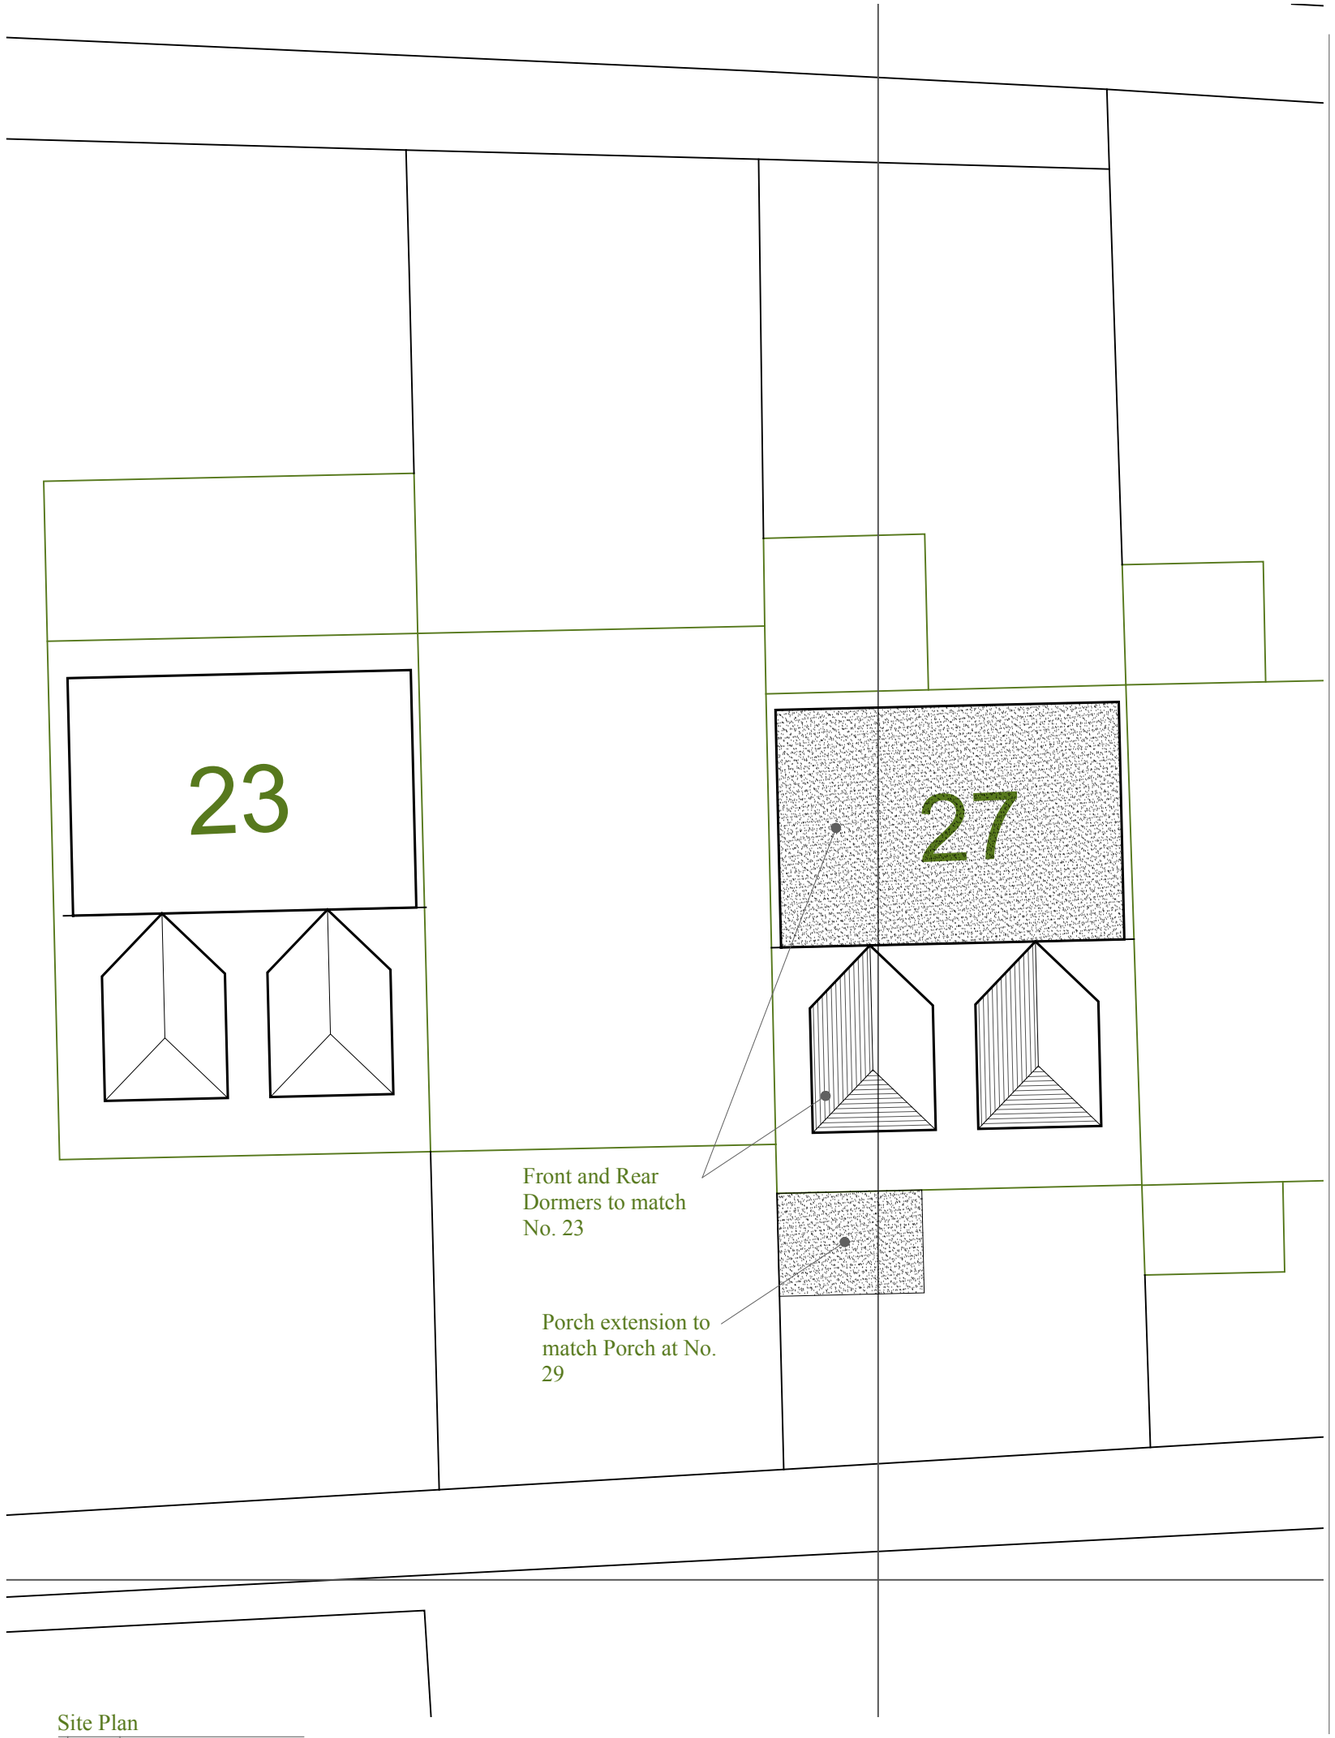

Site Plan

1:100

This drawing is the copyright of Manorwood Construction Ltd but may be used for planning purposes by the Local Authority without breach of copyright.

Do not scale from this drawing unless for Local Authority planning purposes.

All dimensions must be checked on site prior to commencement of works.

Construction (Design and Management) Regulations 2015

This drawing is intended for Planning purposes only and as such does not highlight residual design related health and safety risks.

This information can be provided on request; however, it is anticipated that the full extent of residual risks will be identified during the detailed Building Regulations or construction design Status and prior to construction works commencing on site.

All responsibilities and duties of Principle Designer as stated within the above regulations now revert to the client unless Manorwood are appointed to undertake Building Regulations or construction drawings.

MANORWOOD
building on tradition

Suite 114
26 The Hornet
Chichester
West Sussex
PO19 7BB

tel: 01243 201 102
email: enquiries@manorwood.co.uk
web: www.manorwood.co.uk

Address

27 Countisbury Close, Bognor Regis, PO21 3QW

Drawing No.	2602CO_001
Scale @ A3	1:1250, 1:200
Job No.	2602CO
Drawn By	SGL
Checked By	--
Drawn On	03.02.2026
Issued On	.
Drawing	Location, Block and Site Plans
Phase	Proposed
Status	Planning
Revision	000

000 13.02.26 Draft Issue
001 09.02.26 Planning

N

Indicative: 0.0°

1m @ 1:
50
100
200
500
1250