


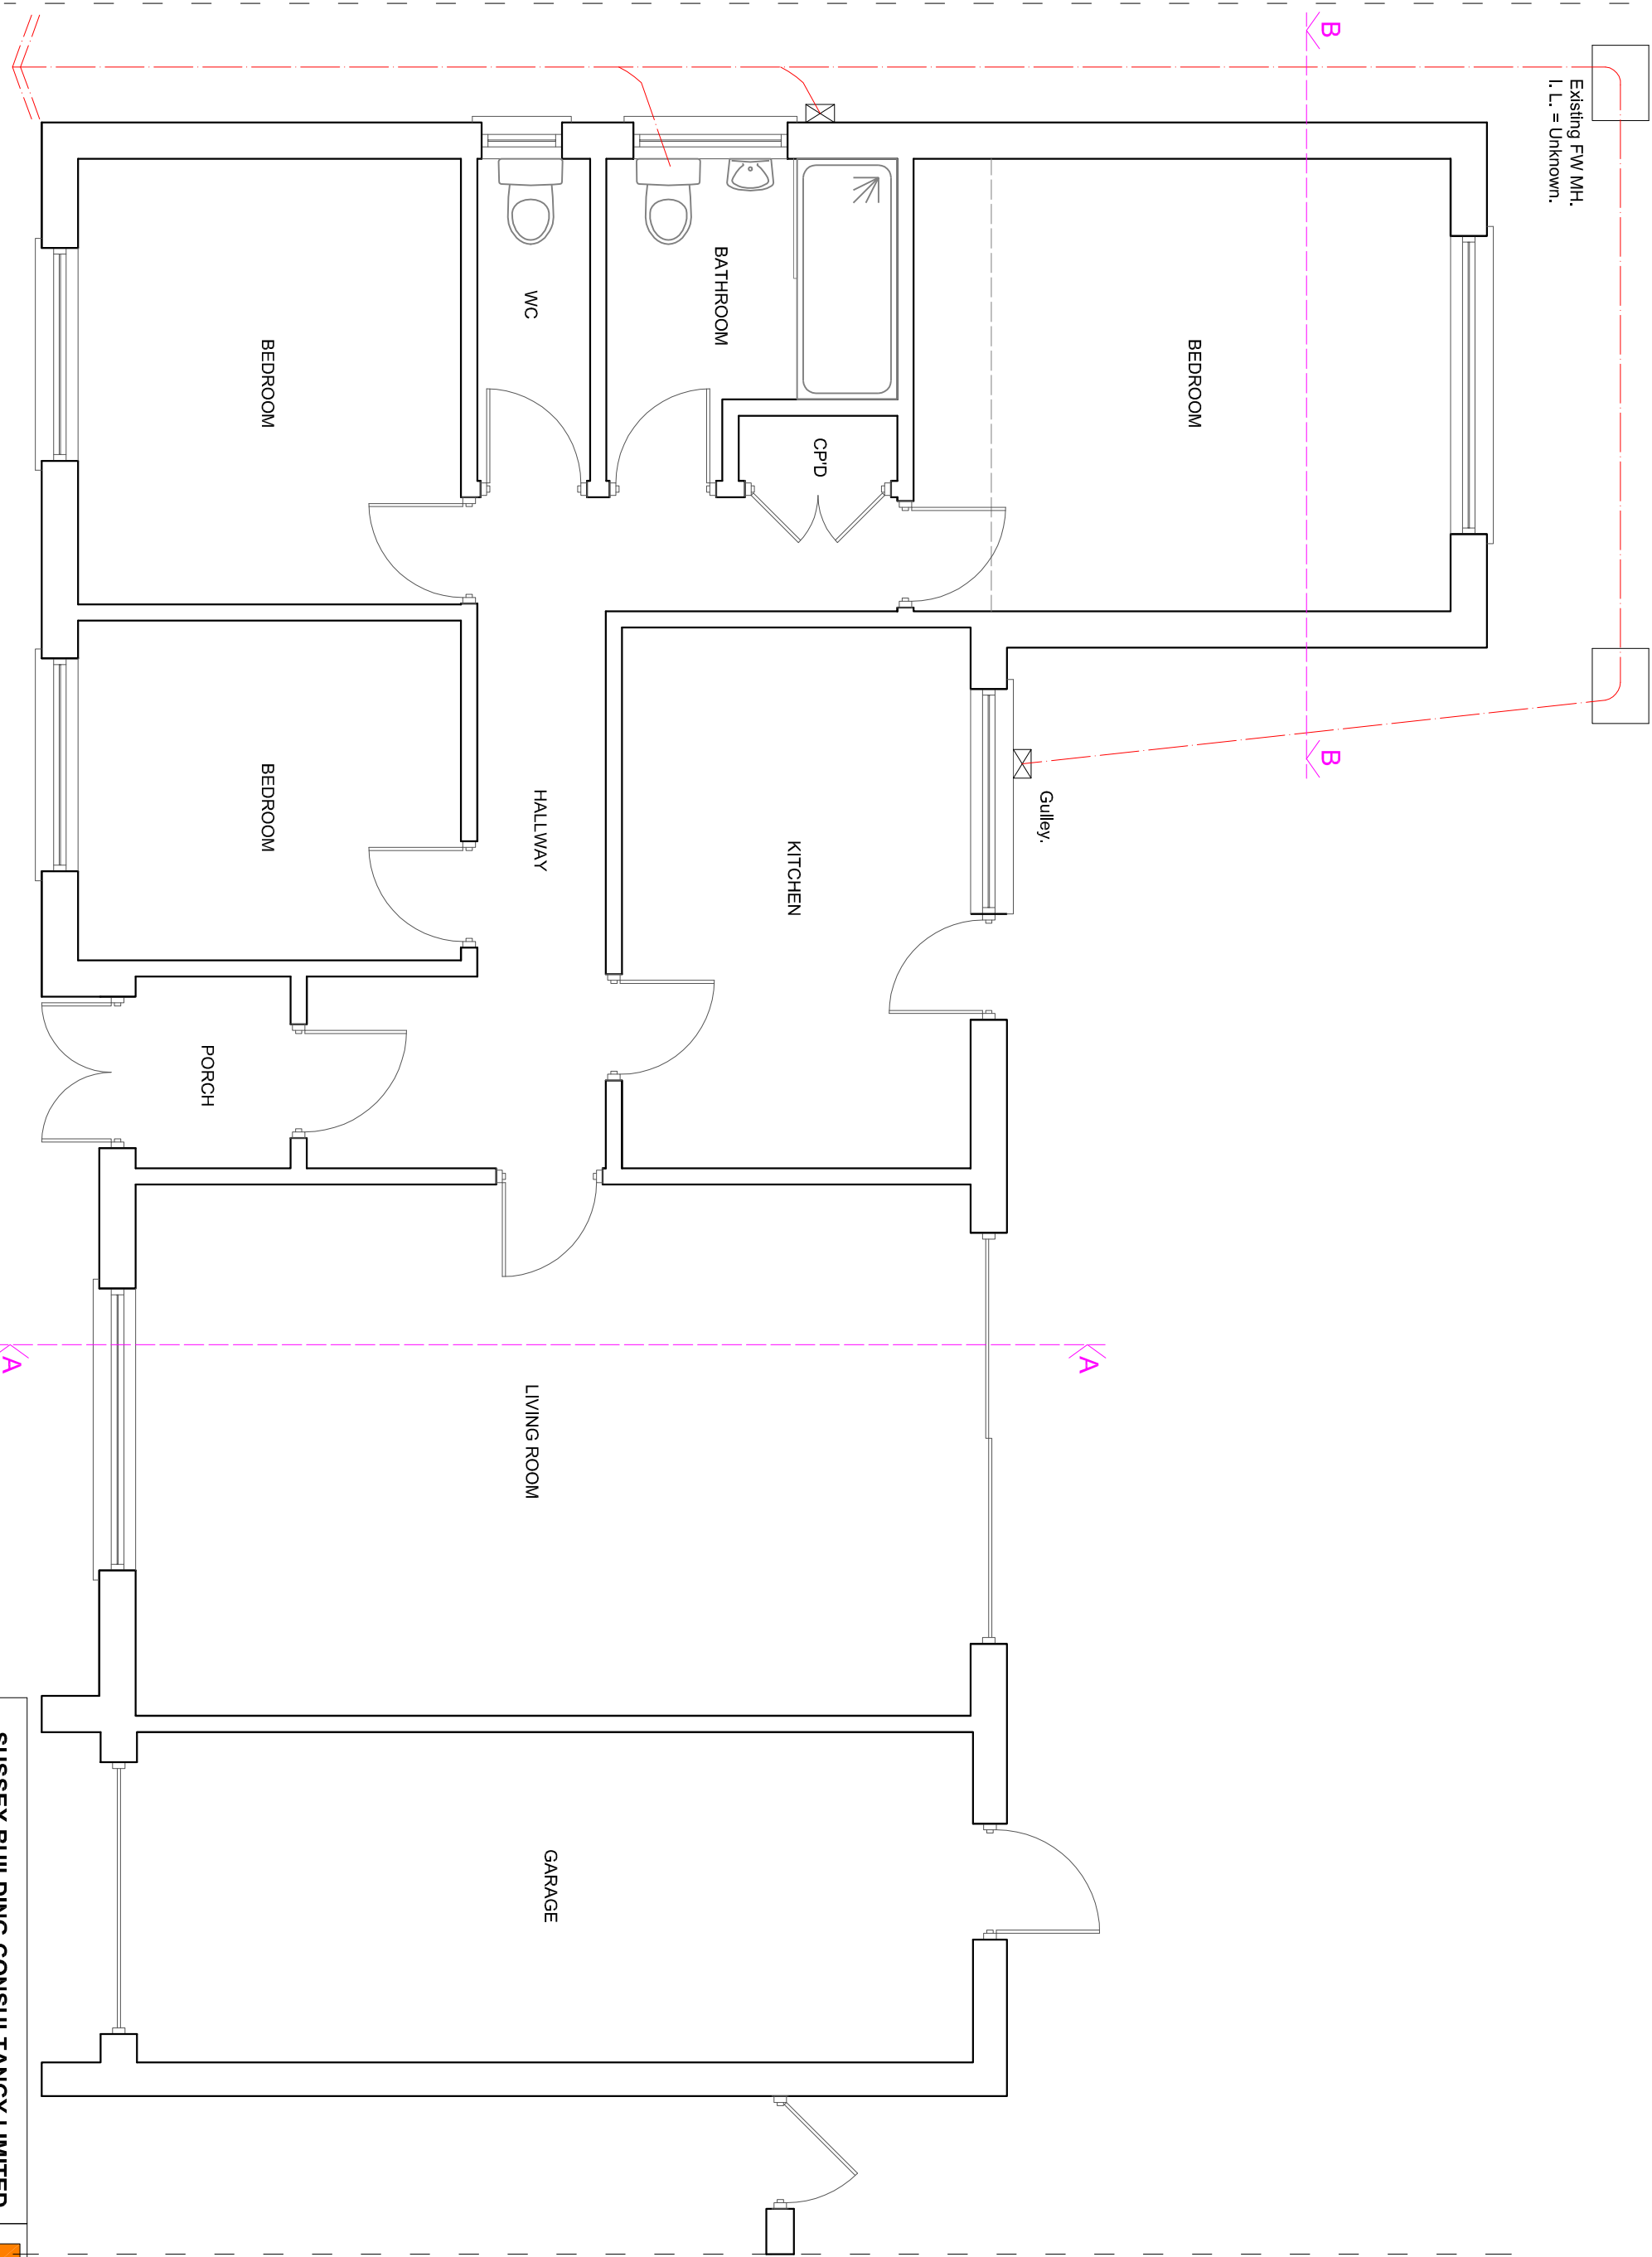

Existing FW MH.
I. L. = Unknown.

B

B

A

A

Gully.

KITCHEN

BATHROOM

CPD

HALLWAY

LIVING ROOM


GARAGE

BEDROOM

BEDROOM

PORCH

SCALE

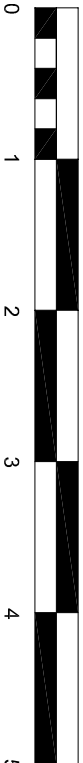

METRES

EXISTING GROUND FLOOR PLAN

SUSSEX BUILDING CONSULTANCY LIMITED

48 CRAIGWEIL LANE, ALDWICK,
BOGNOR REGIS, WEST SUSSEX.

SCALE - 1/50 REV - DATE - 26/01/2017



partner
LABC

3 NORTHCOTE ROAD
BOGNOR REGIS
PO21 3LZ
TEL/FAX - (01243) 861379