


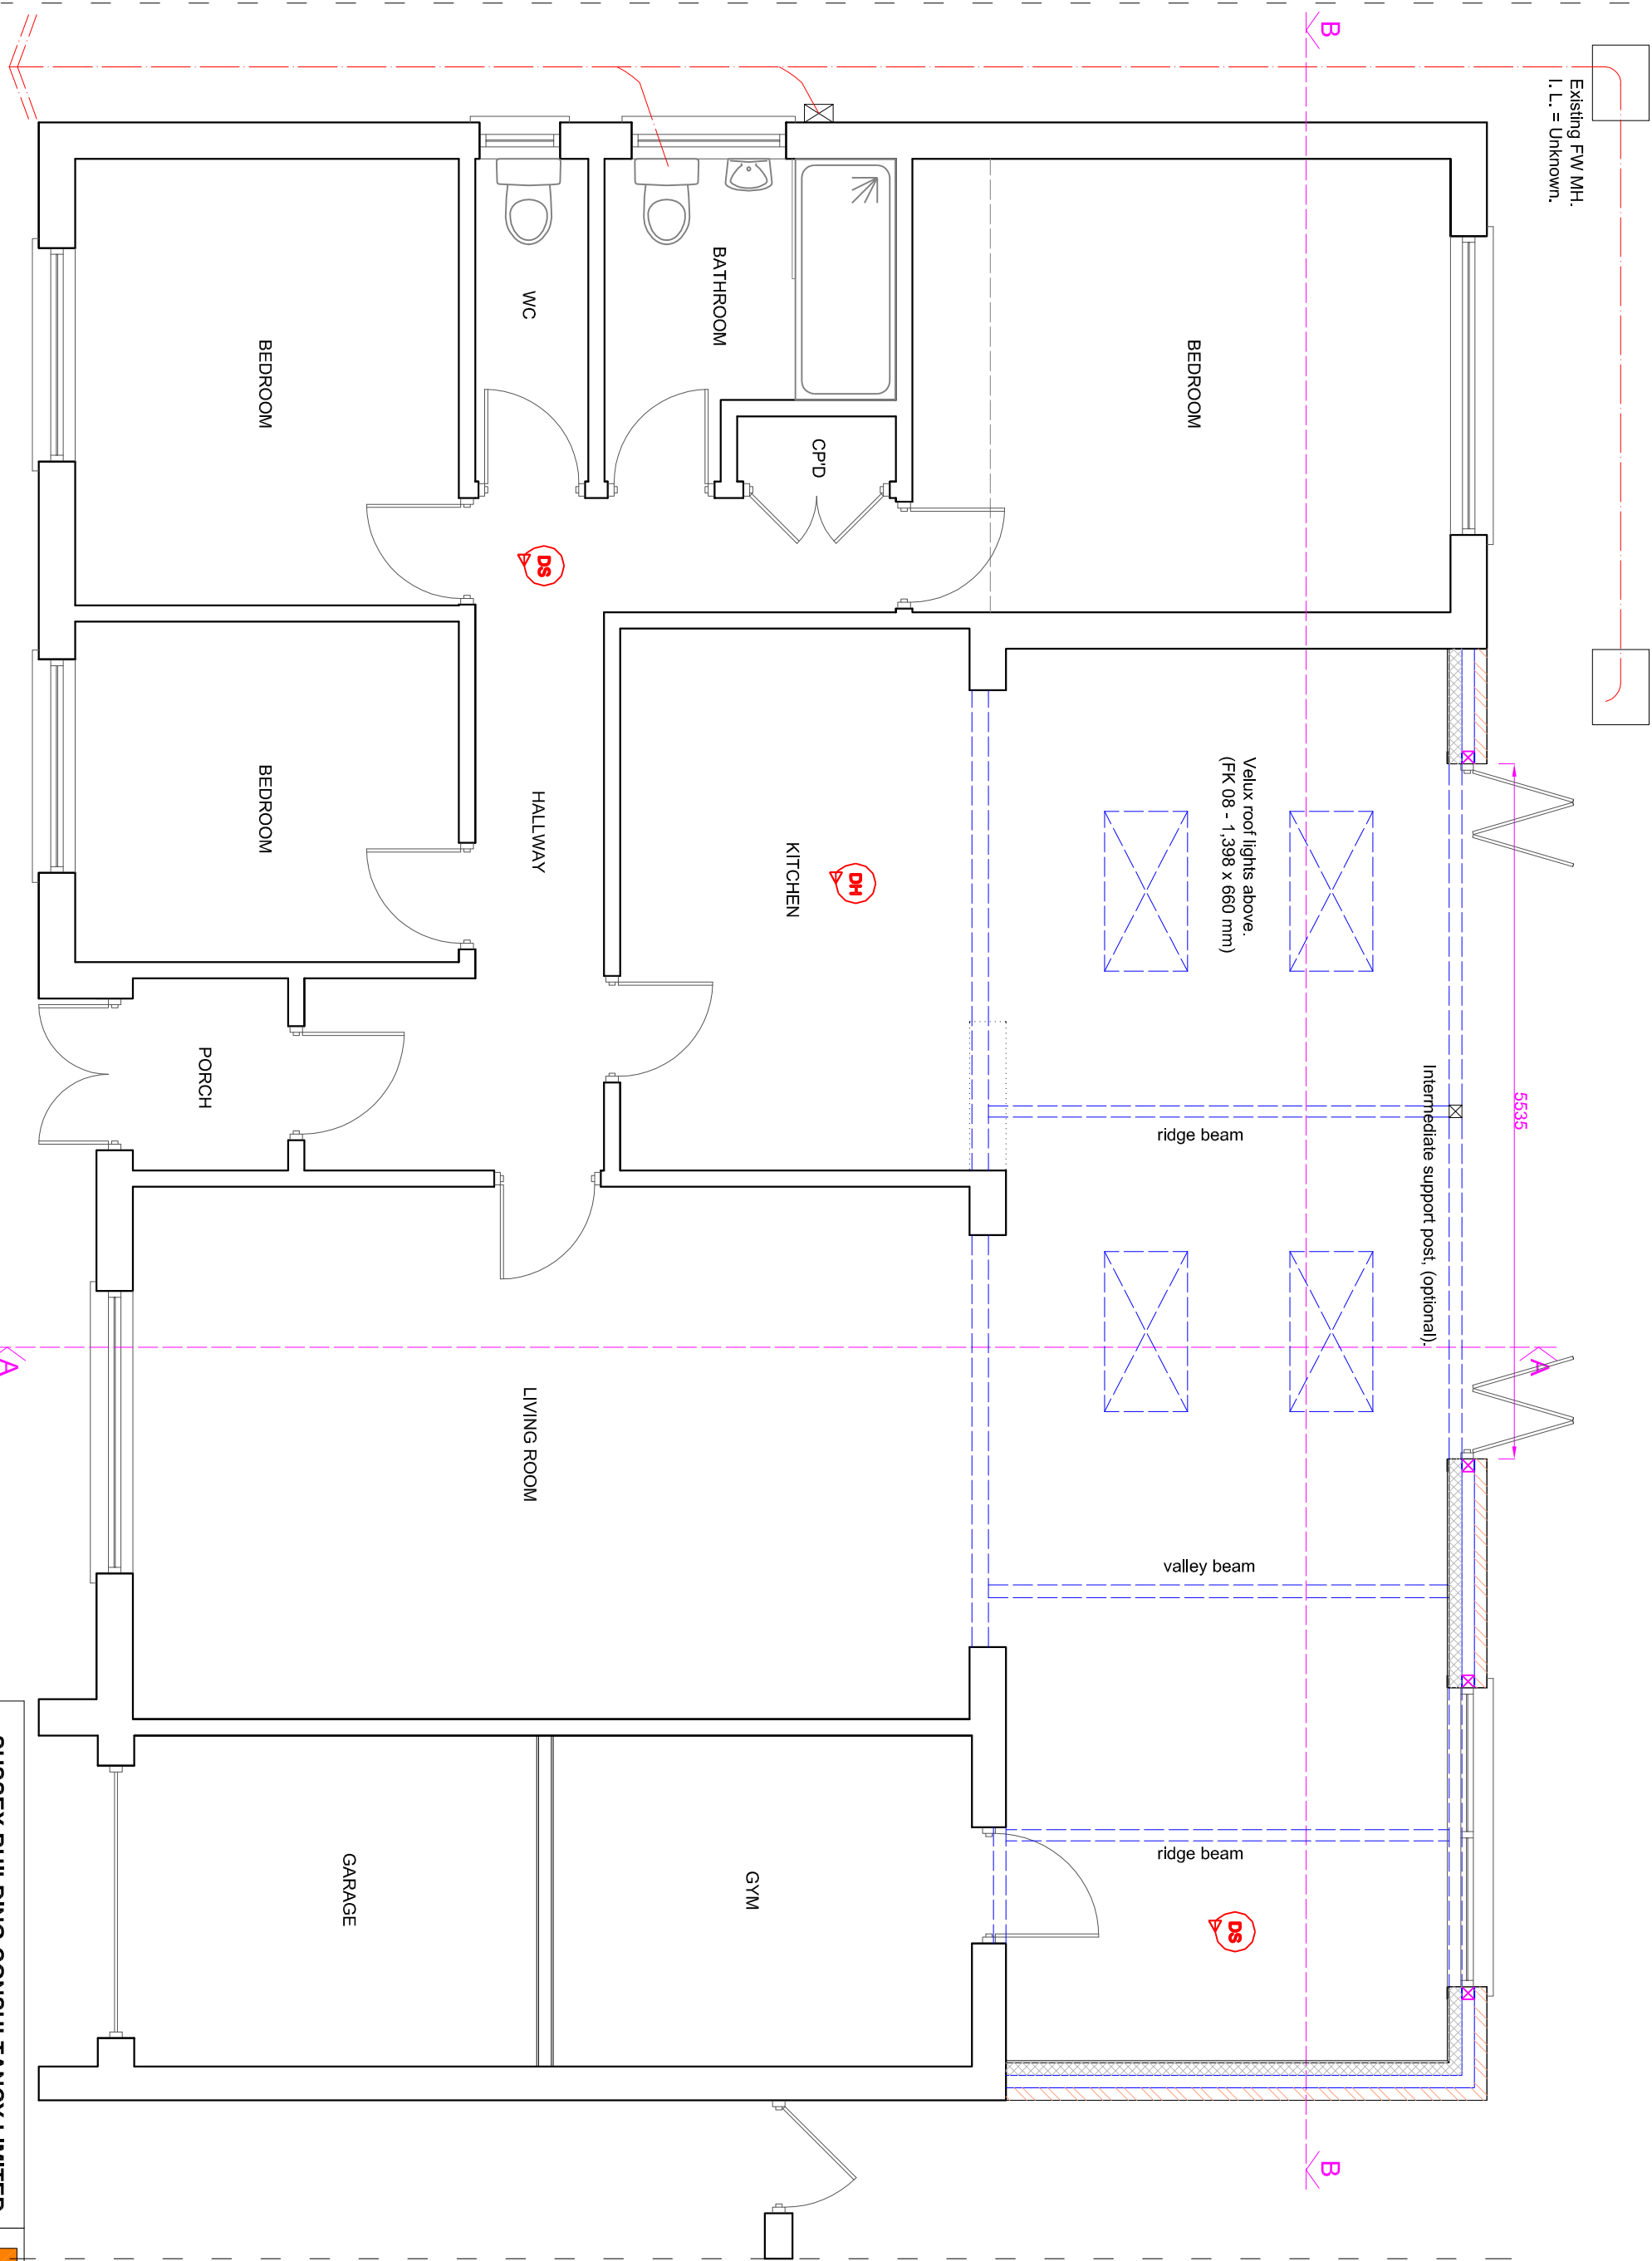

SUSSEX BUILDING CONSULTANCY LIMITED

48 CRAIGWEIL LANE, ALDWICK,
BOGNOR REGIS, WEST SUSSEX.

SCALE - 1/50 REV - DATE - 01/02/2017

partner

LABC

3 NORTHCOOTE ROAD
BOGNOR REGIS
PO21 5LZ
TEL/FAX - (01243) 961379