


Provide Light Grey Soffits, Fascias
and Aluminium window and door frames.

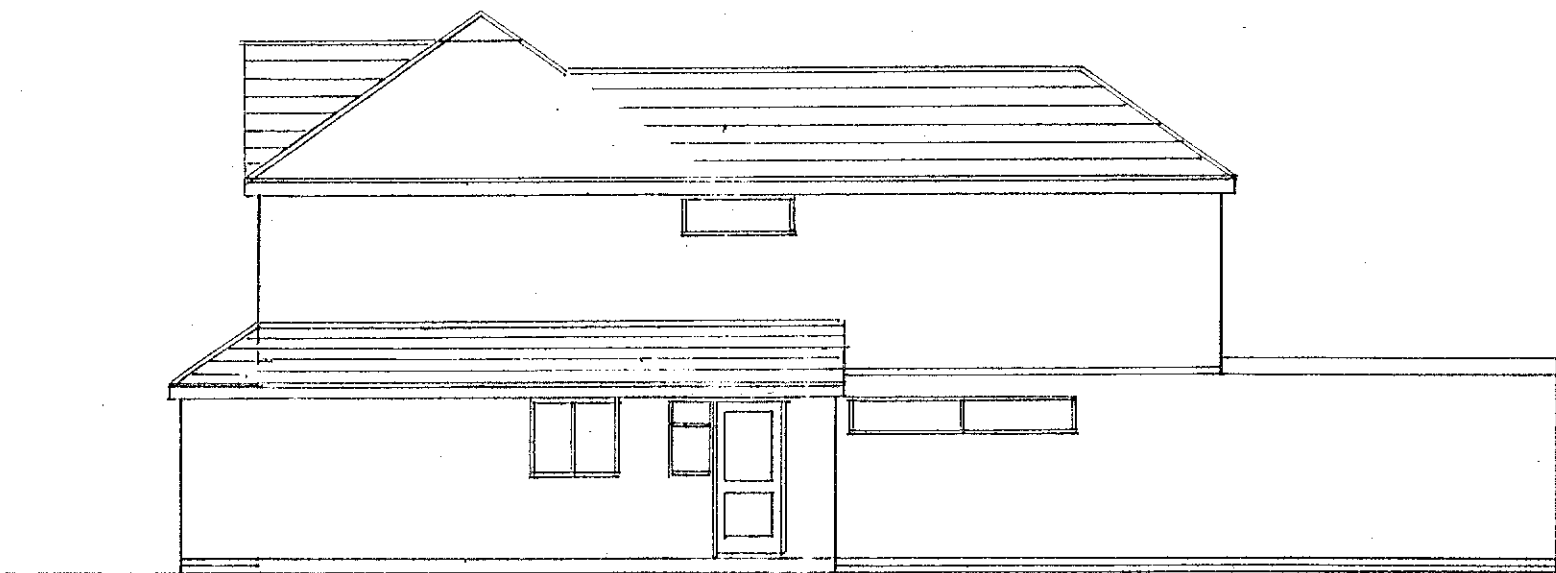


east


Replace existing brickwork with
Ibstock Grey Old English brickwork
including raised band.

Replace existing brickwork with
smooth render and Light grey colourwash.


Replace existing brickwork with
Ibstock Grey Old English brickwork
including raised band.

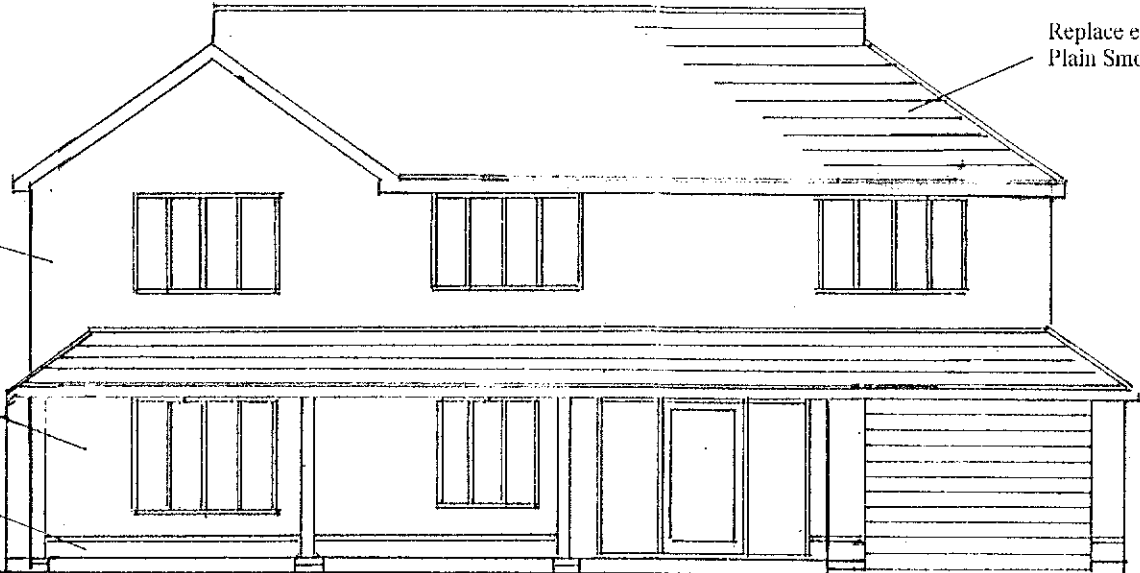

south

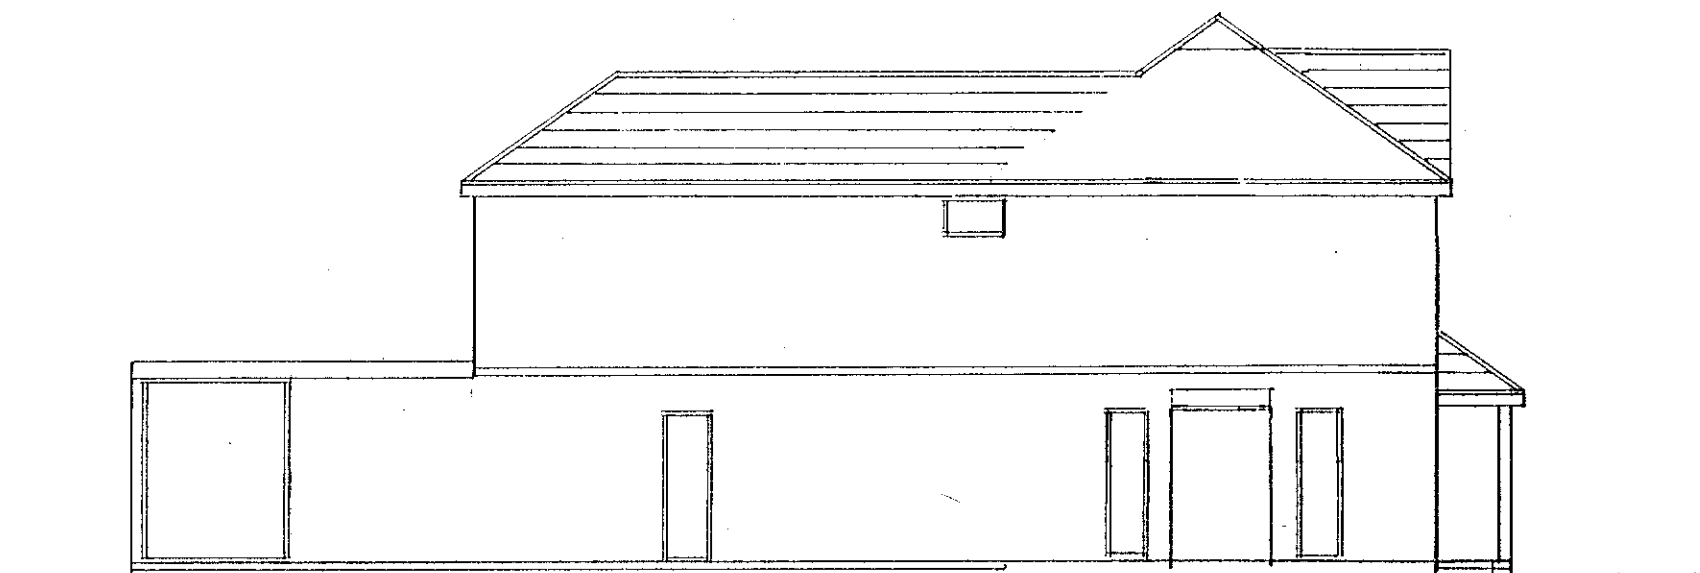

west

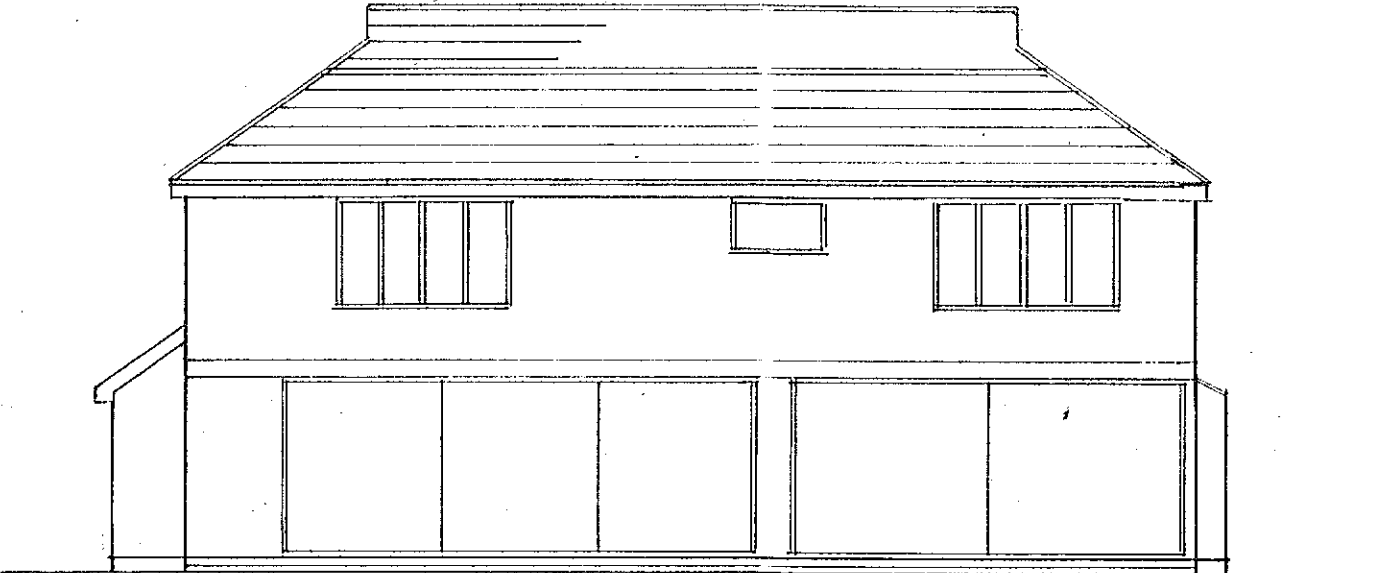

north

1 : 100

Proposed

PROPOSED TWO STOREY AND SINGLE STOREY EXTENSIONS AT 19, KINGSWAY, CRAIGWEIL

sheet 3 of 5

Bryan Butcher
Rainbow Cottage
Nyetimber Lane
Bognor Regis PO21 3JX
01243 266871
07973 233442
bryan.butcher@btinternet.com
www.bryanbutcher.com