



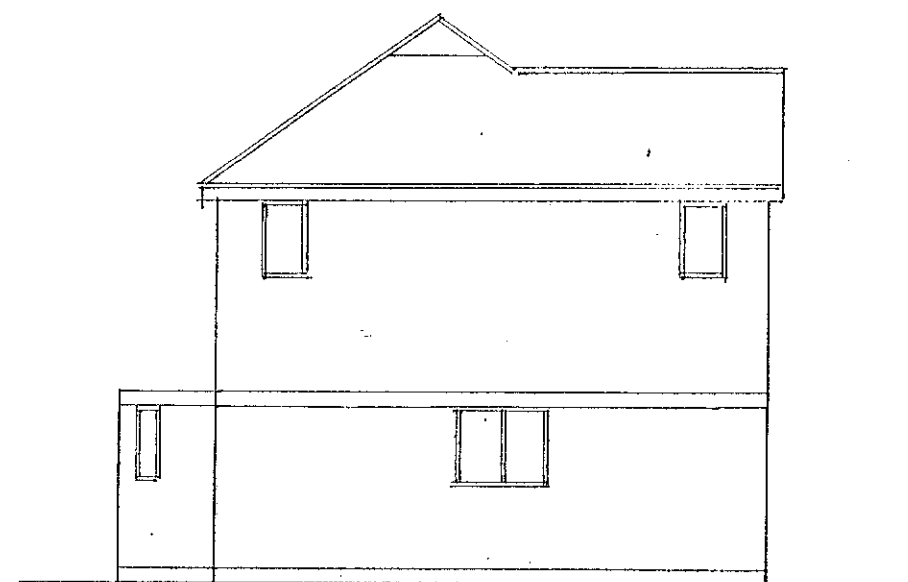


east

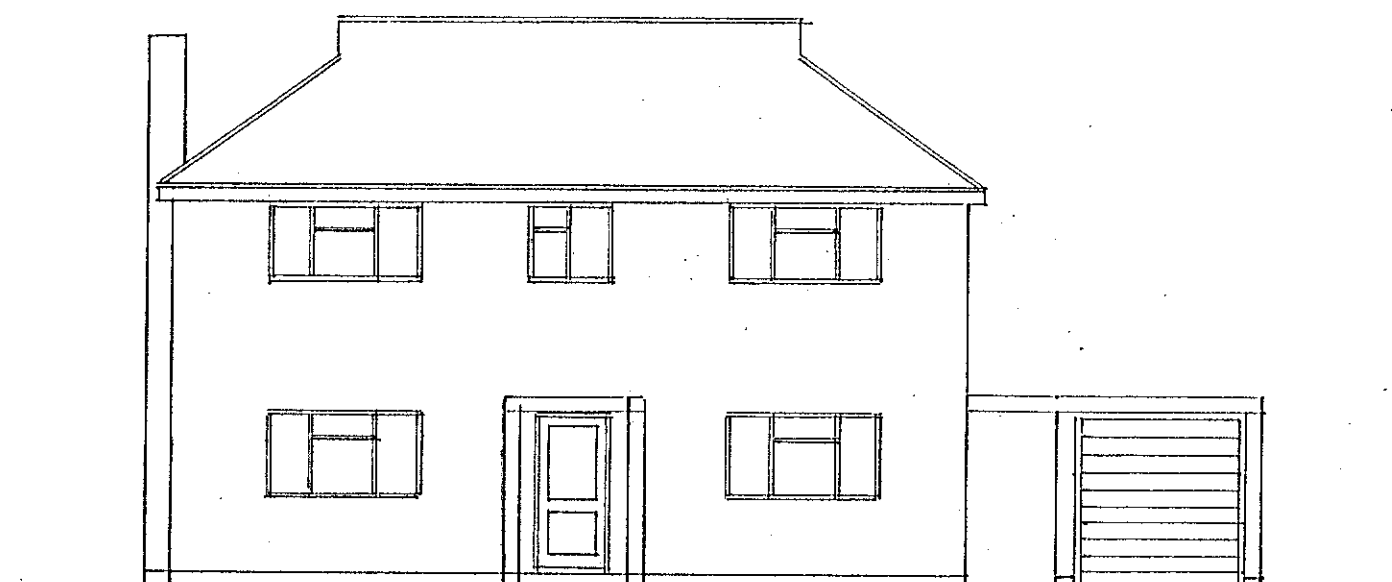

south


1 : 100

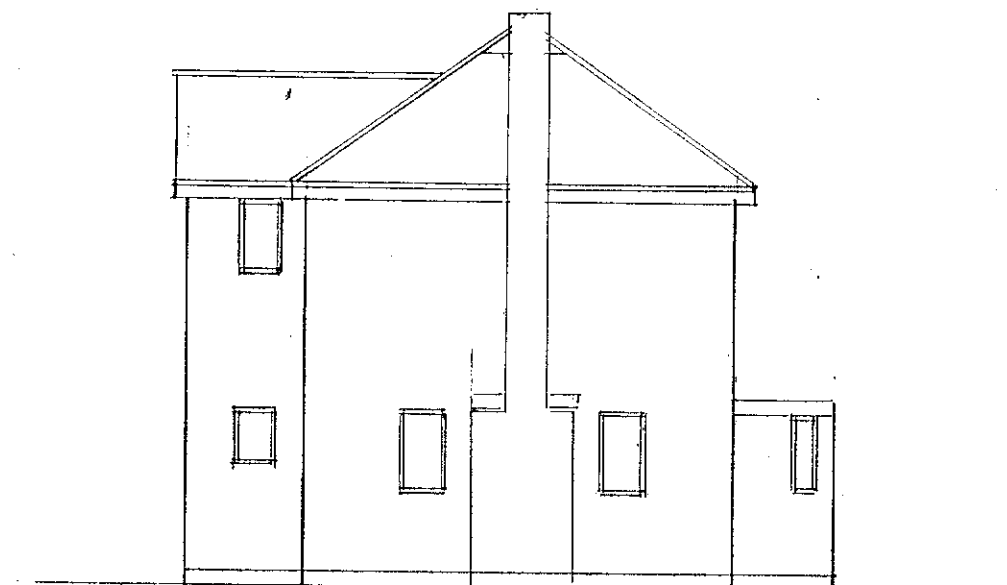

west



north

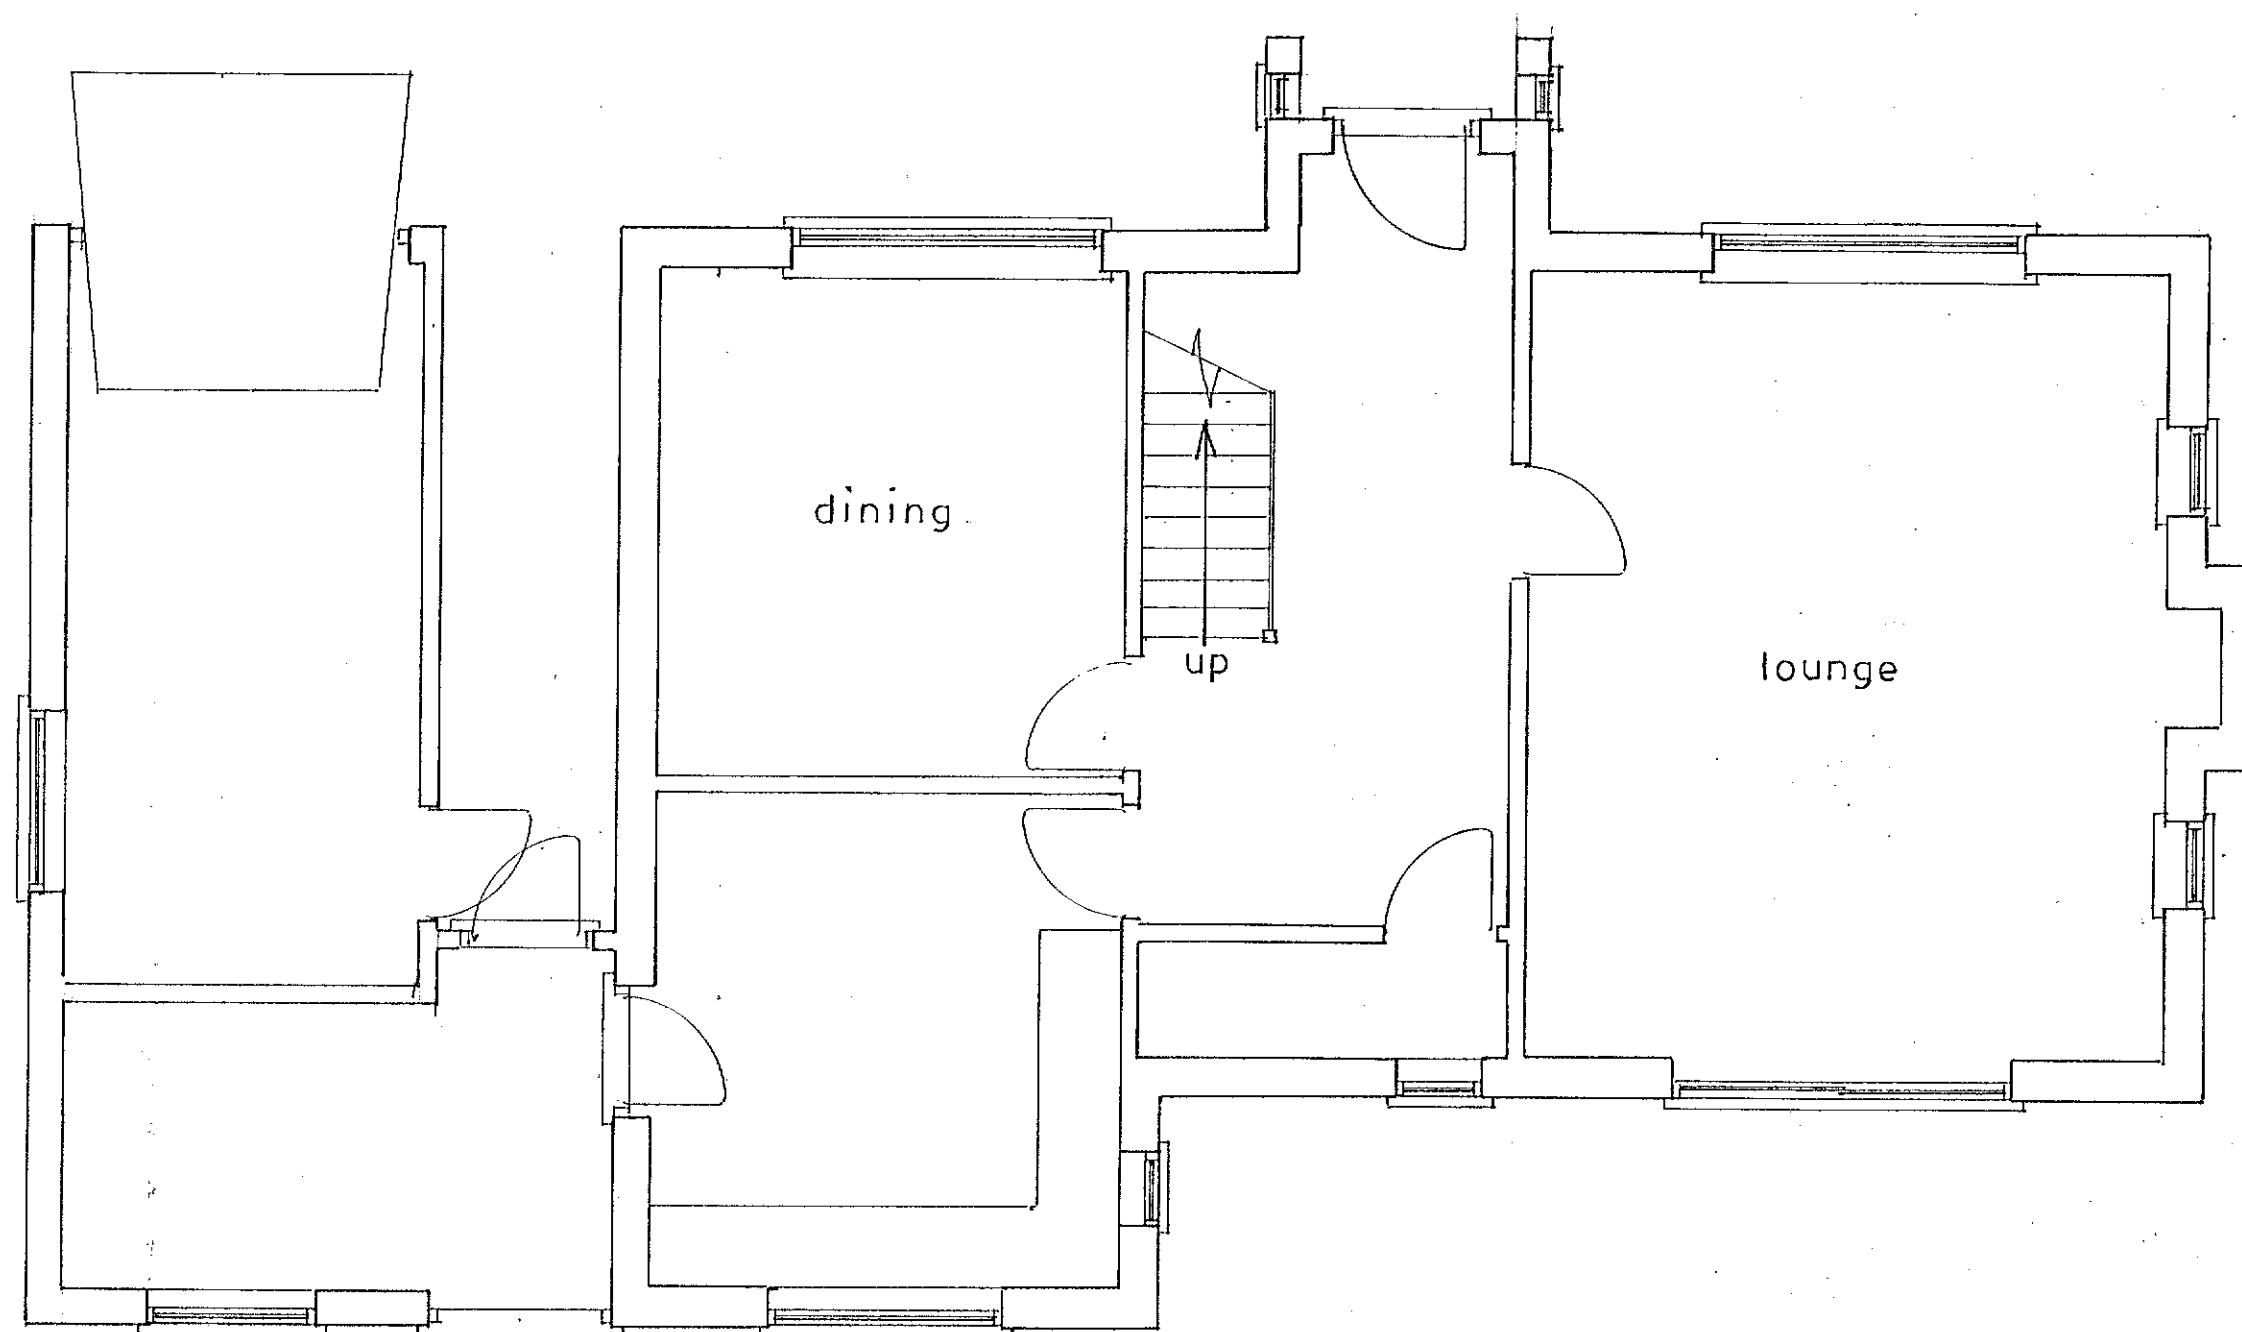

Ground floor plan

1 : 50

Existing

PROPOSED TWO STOREY AND SINGLE STOREY EXTENSIONS AT 19, KINGSWAY, CRAIGWEIL

sheet 4 of 5

Bryan Butcher
Rainbow Cottage
Nyetimber Lane
Bognor Regis PO21 3JX
01243 266871
07973 233442
bryan.butcher@btinternet.com
www.bryanbutcher.com