



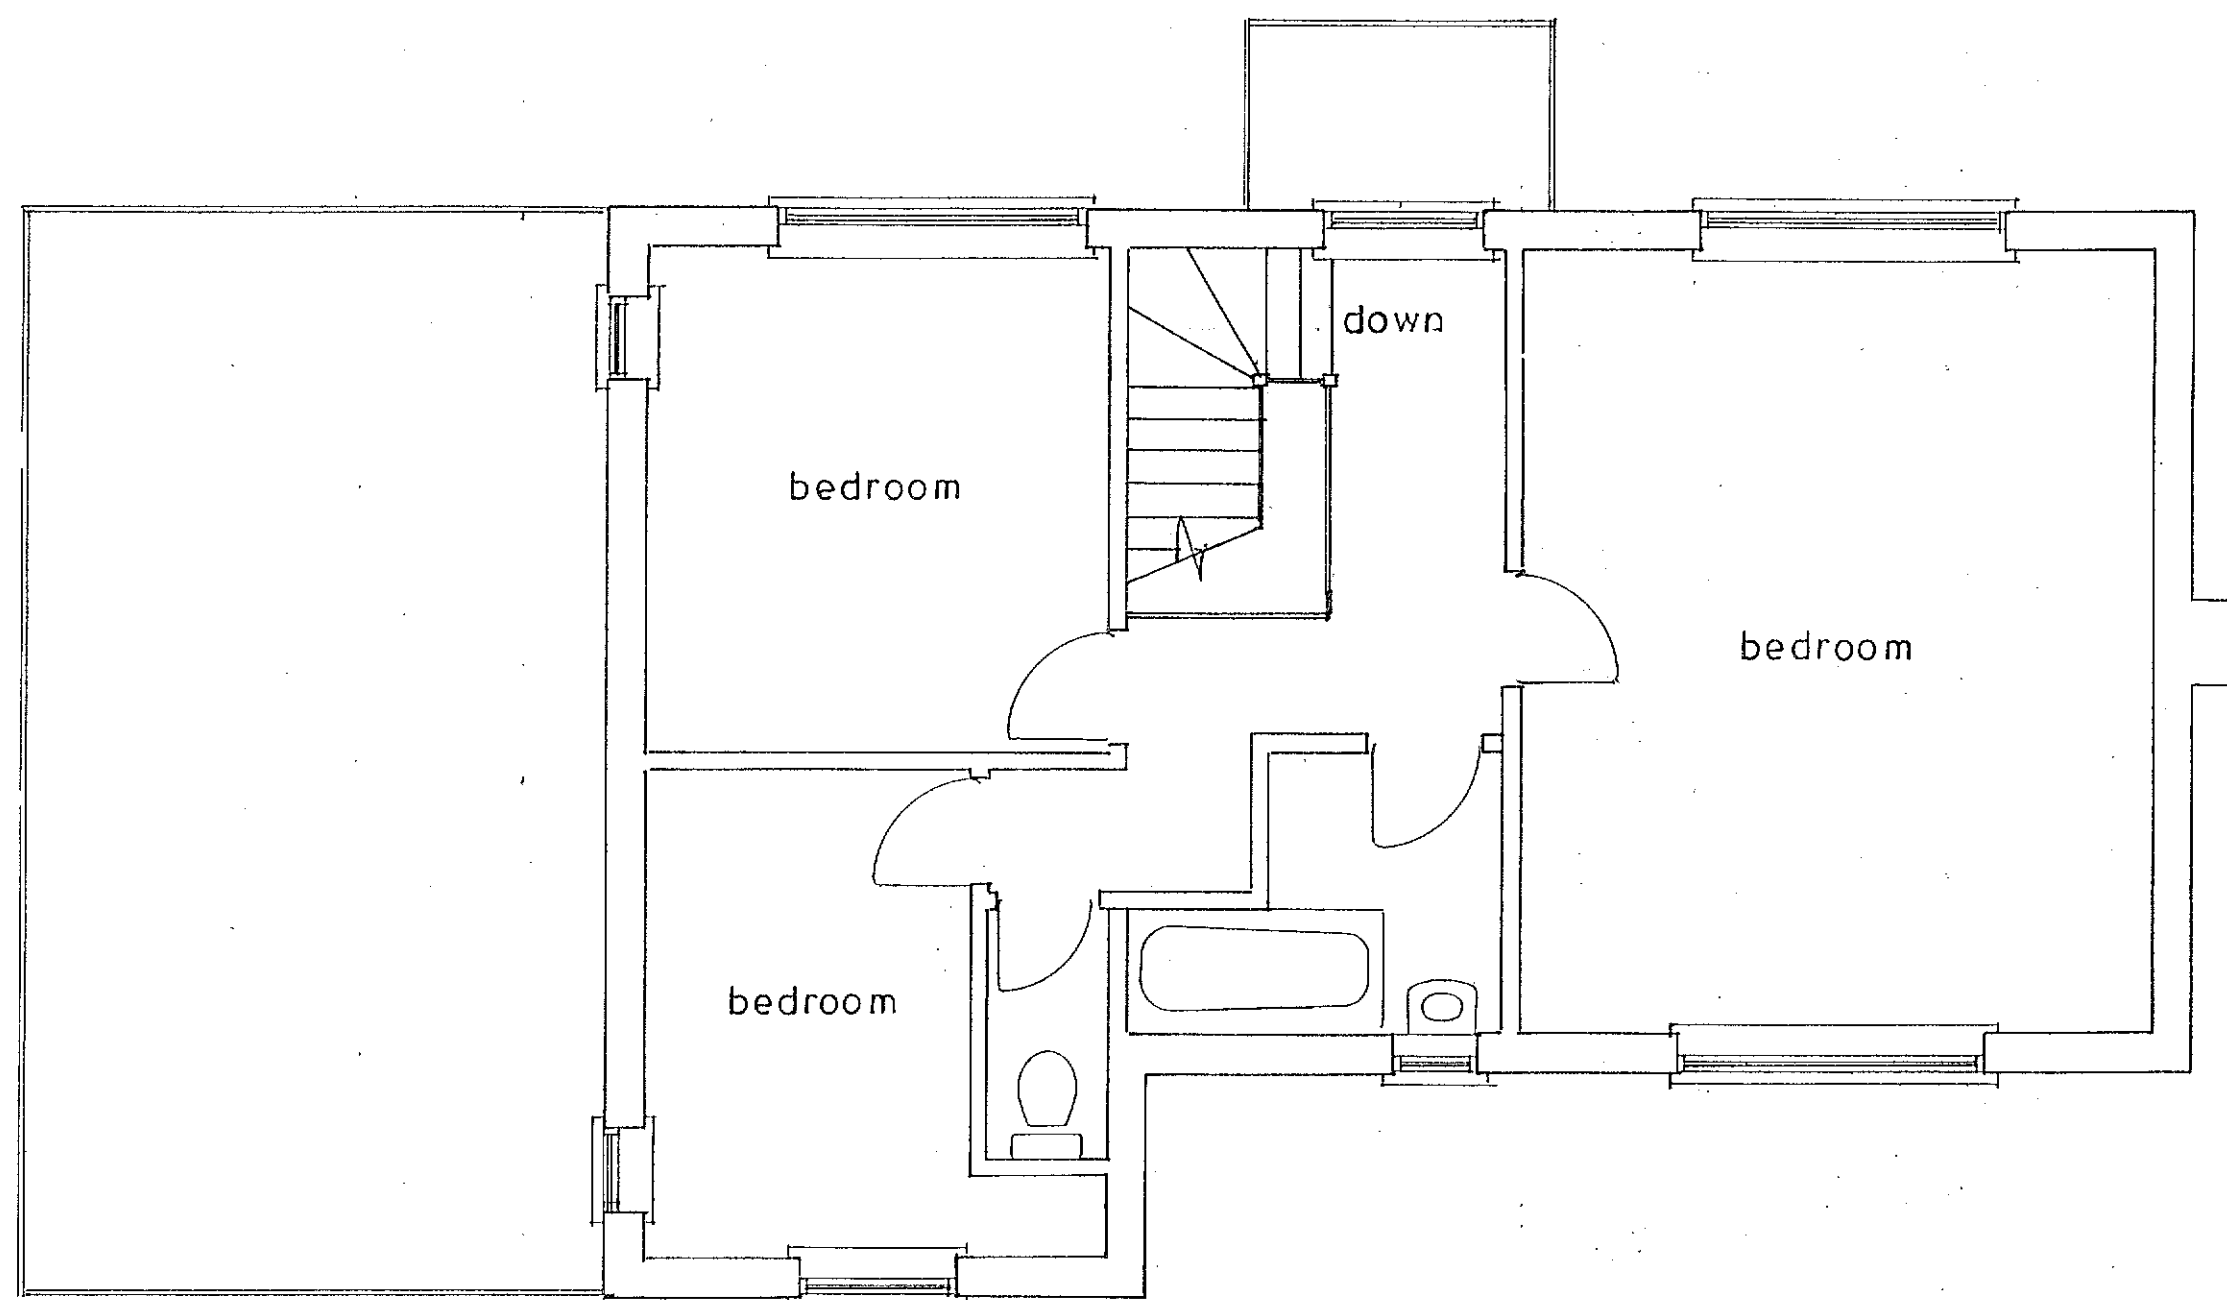


1st floor plan

1 : 50

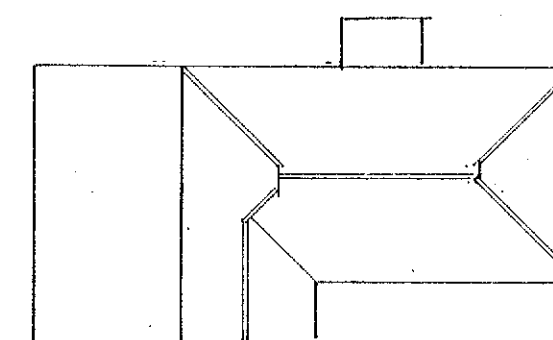

roof plan

1 : 200

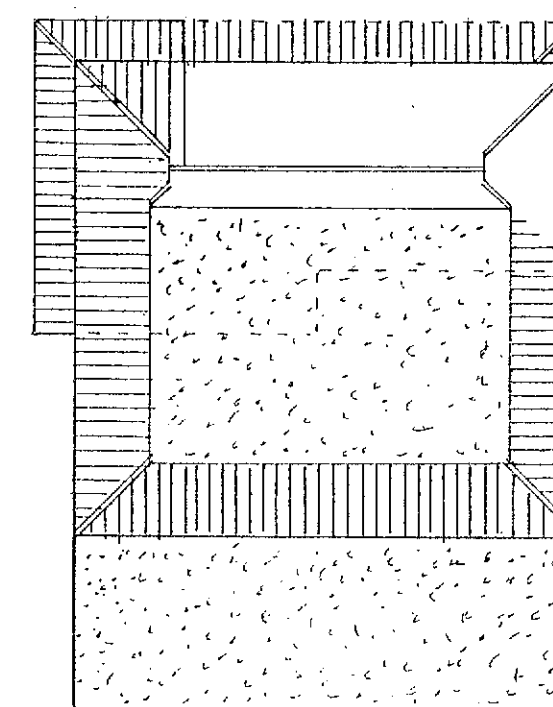

proposed roof plan

Existing

PROPOSED TWO STOREY AND SINGLE STOREY EXTENSIONS AT 19, KINGSWAY, CRAIGWEIL

sheet 5 of 5

Bryan Butcher
Rainbow Cottage
Nyetimber Lane
Bognor Regis PO21 3JX
01243 266871
07973 233442
bryan.butcher@btinternet.com
www.bryanbutcher.com