


Side - East

Rear - South


Part front - North

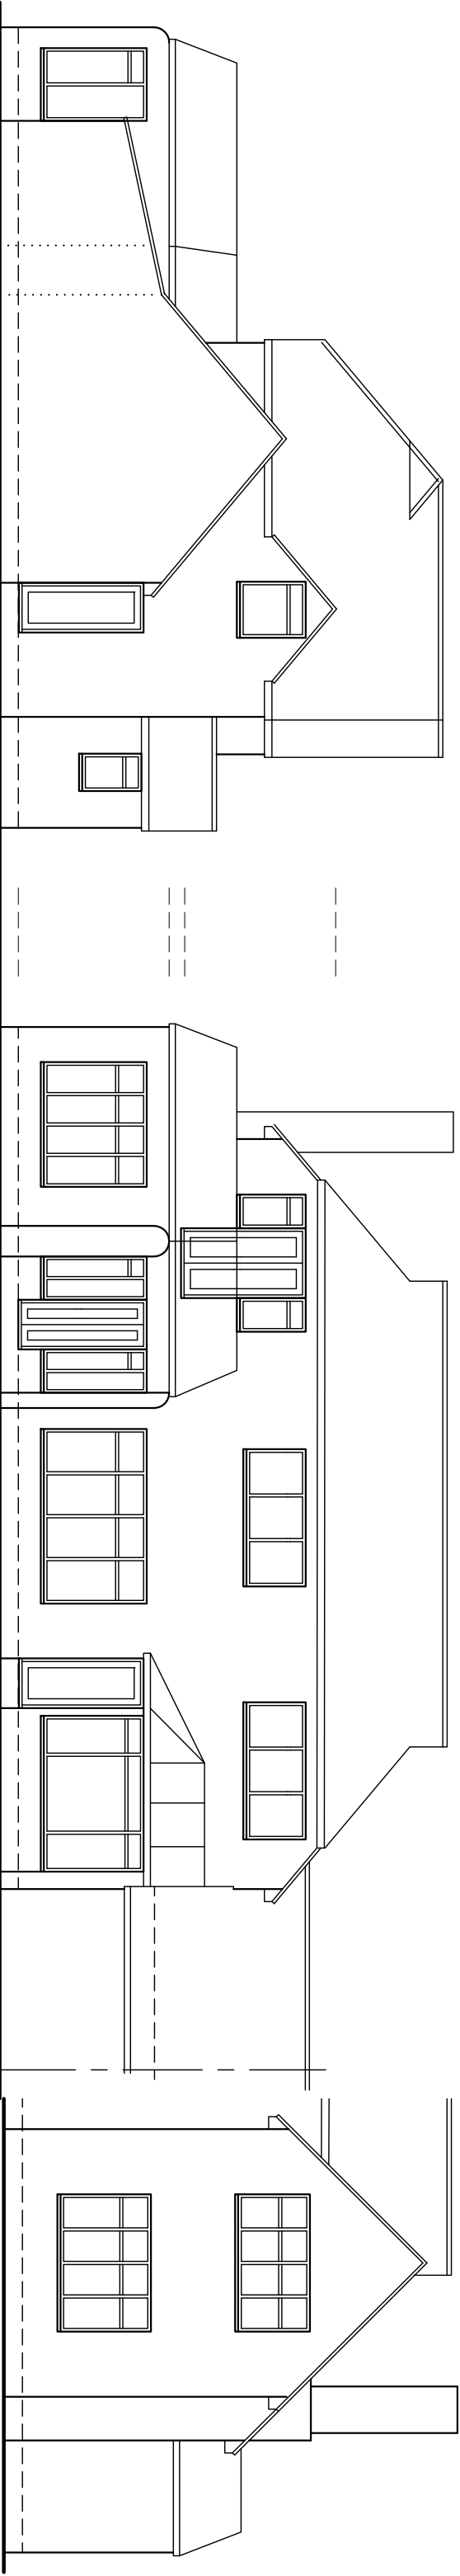

Side - East

Rear - South

Part front - North

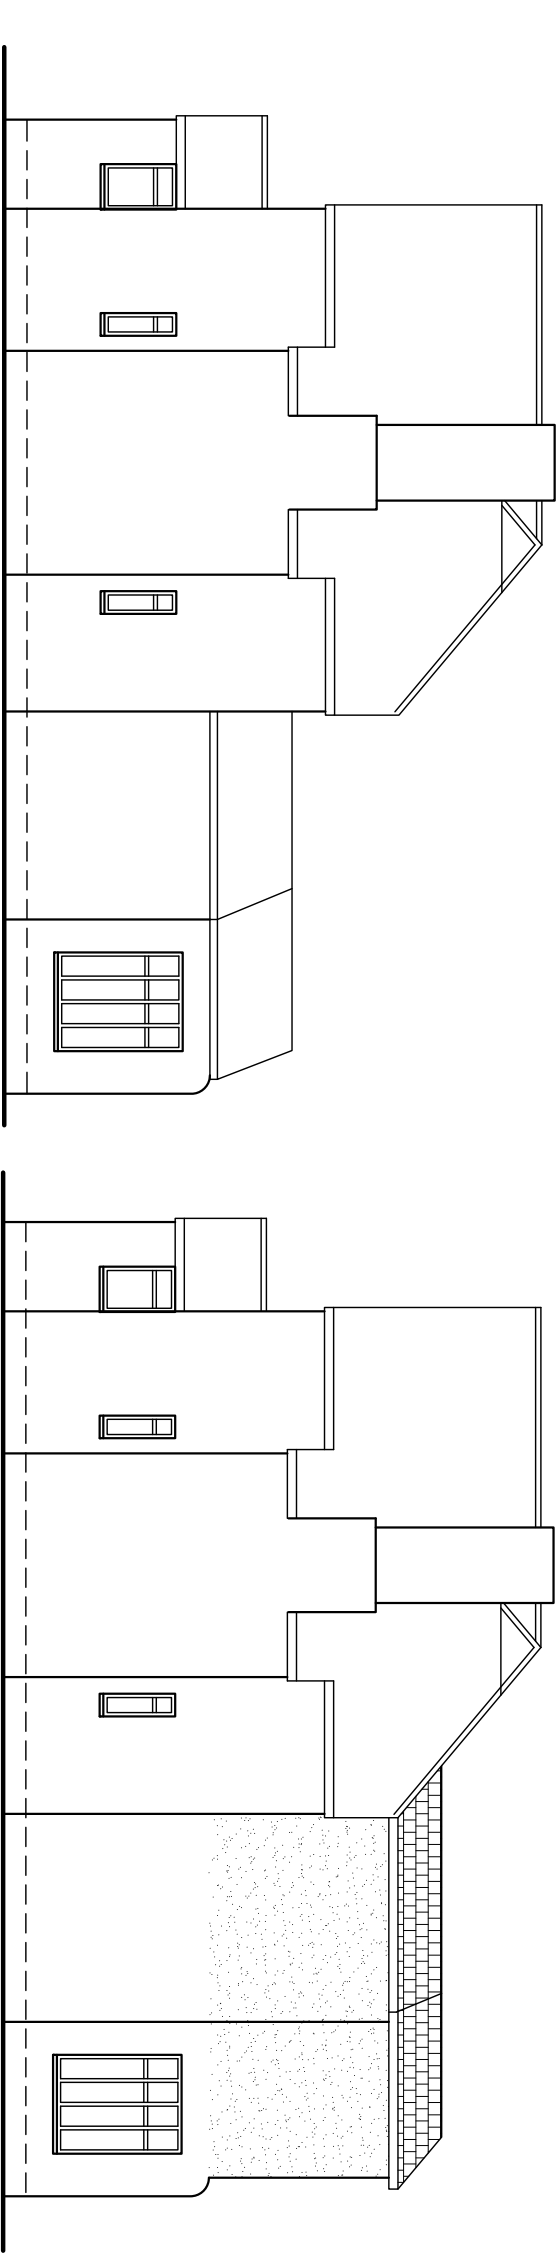

Side - West

Side - West

Amendments: –	
Part front - North	
Project: Proposed extension; 121 Manor Way, Bognor Regis PO21 4HN	
Drawing: Elevations as existing and proposed	
For: Mr. & Mrs. Kearney	
Drawn: PKS	Date: January 2013
Scales: 1:100	No: 1322/01/02
To scale when printed on A3	