



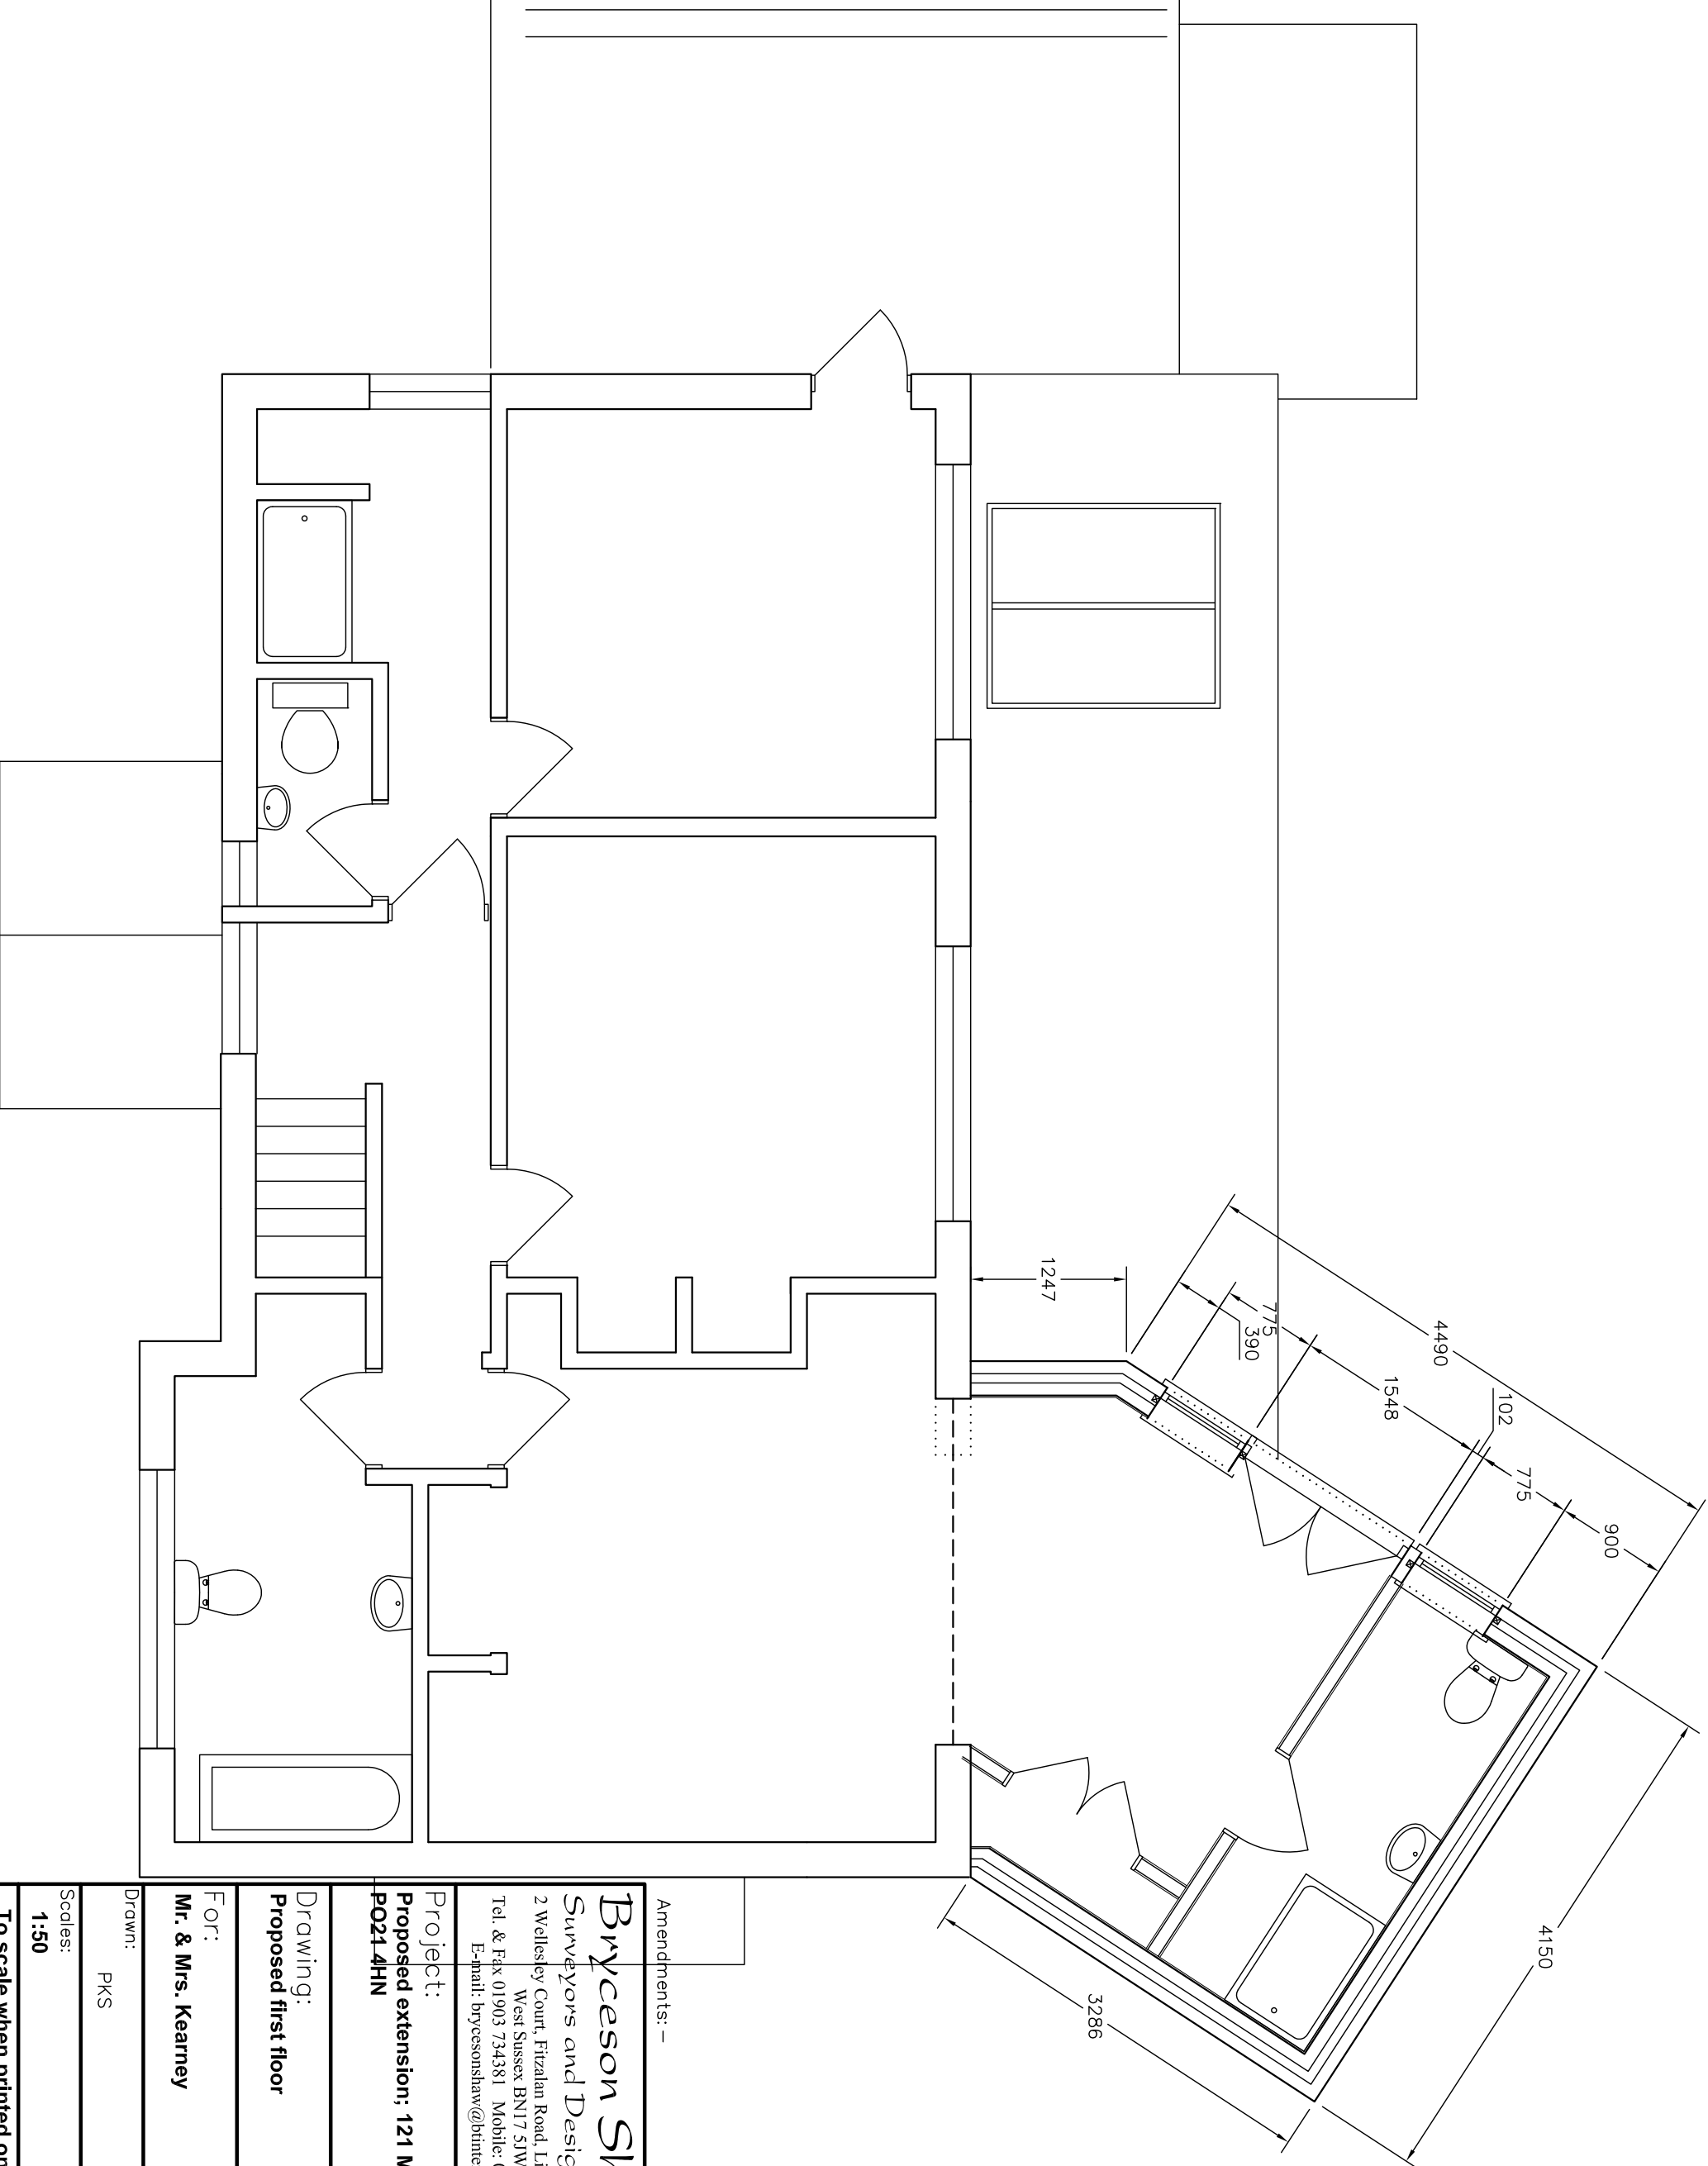

Amendments: –

Bryceson Shaw Associates
Surveyors and Designers
2 Wellesley Court, Fitzalan Road, Littlehampton,
West Sussex BN17 5JW
Tel. & Fax 01903 734381 Mobile: 07889 651301
E-mail: brycesonshaw@btinternet.com

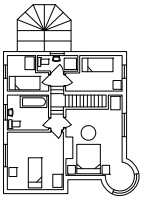

Project:
Proposed extension; 121 Manor Way, Bognor Regis
PO21 4HN

Drawing:
Proposed first floor

For:
Mr. & Mrs. Kearney

Drawn: PKS Date: **January 2013**

Scales: No: **1:50**

To scale when printed on A3