

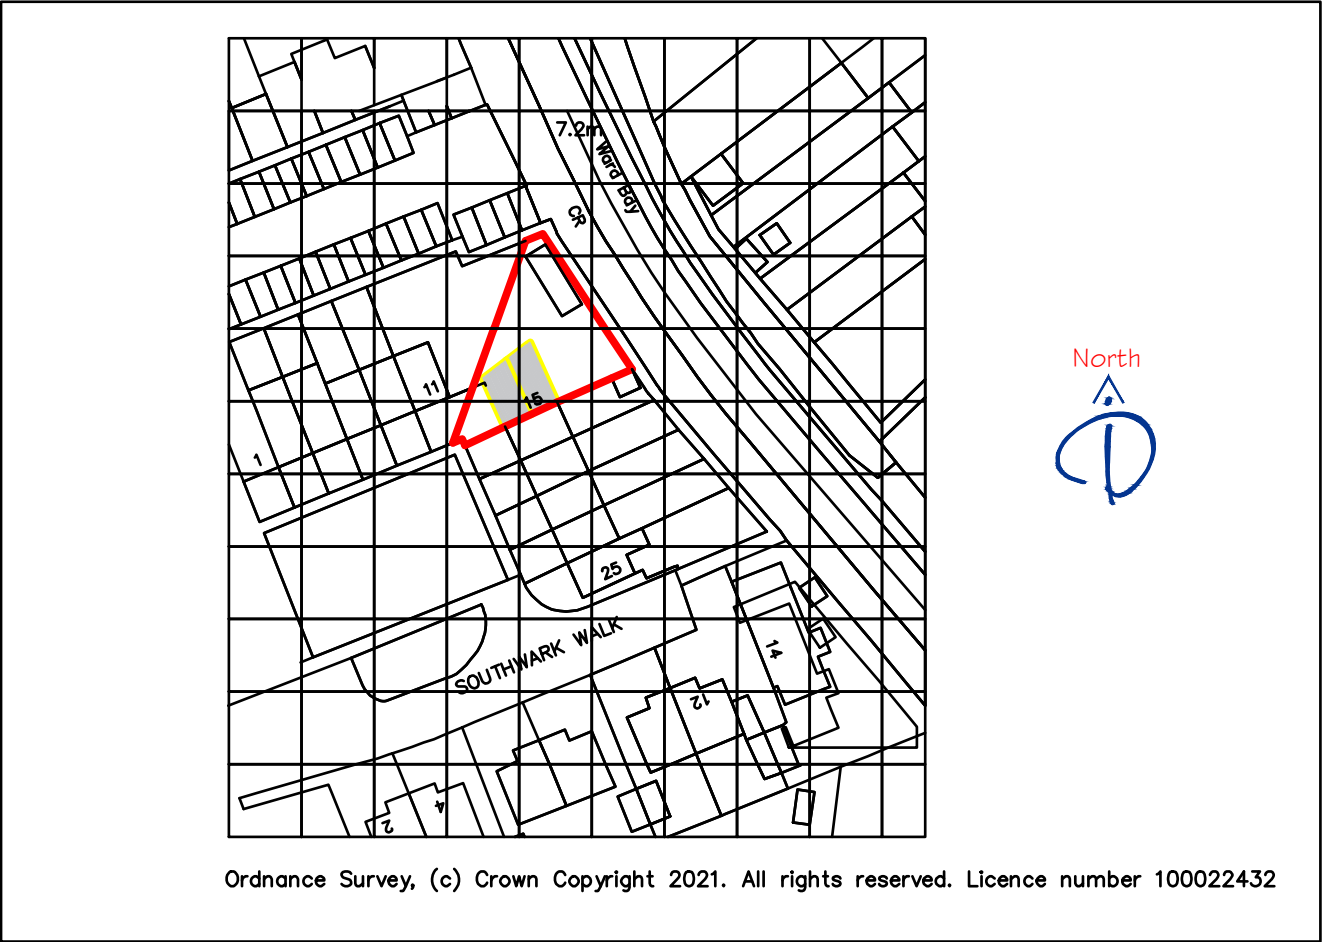


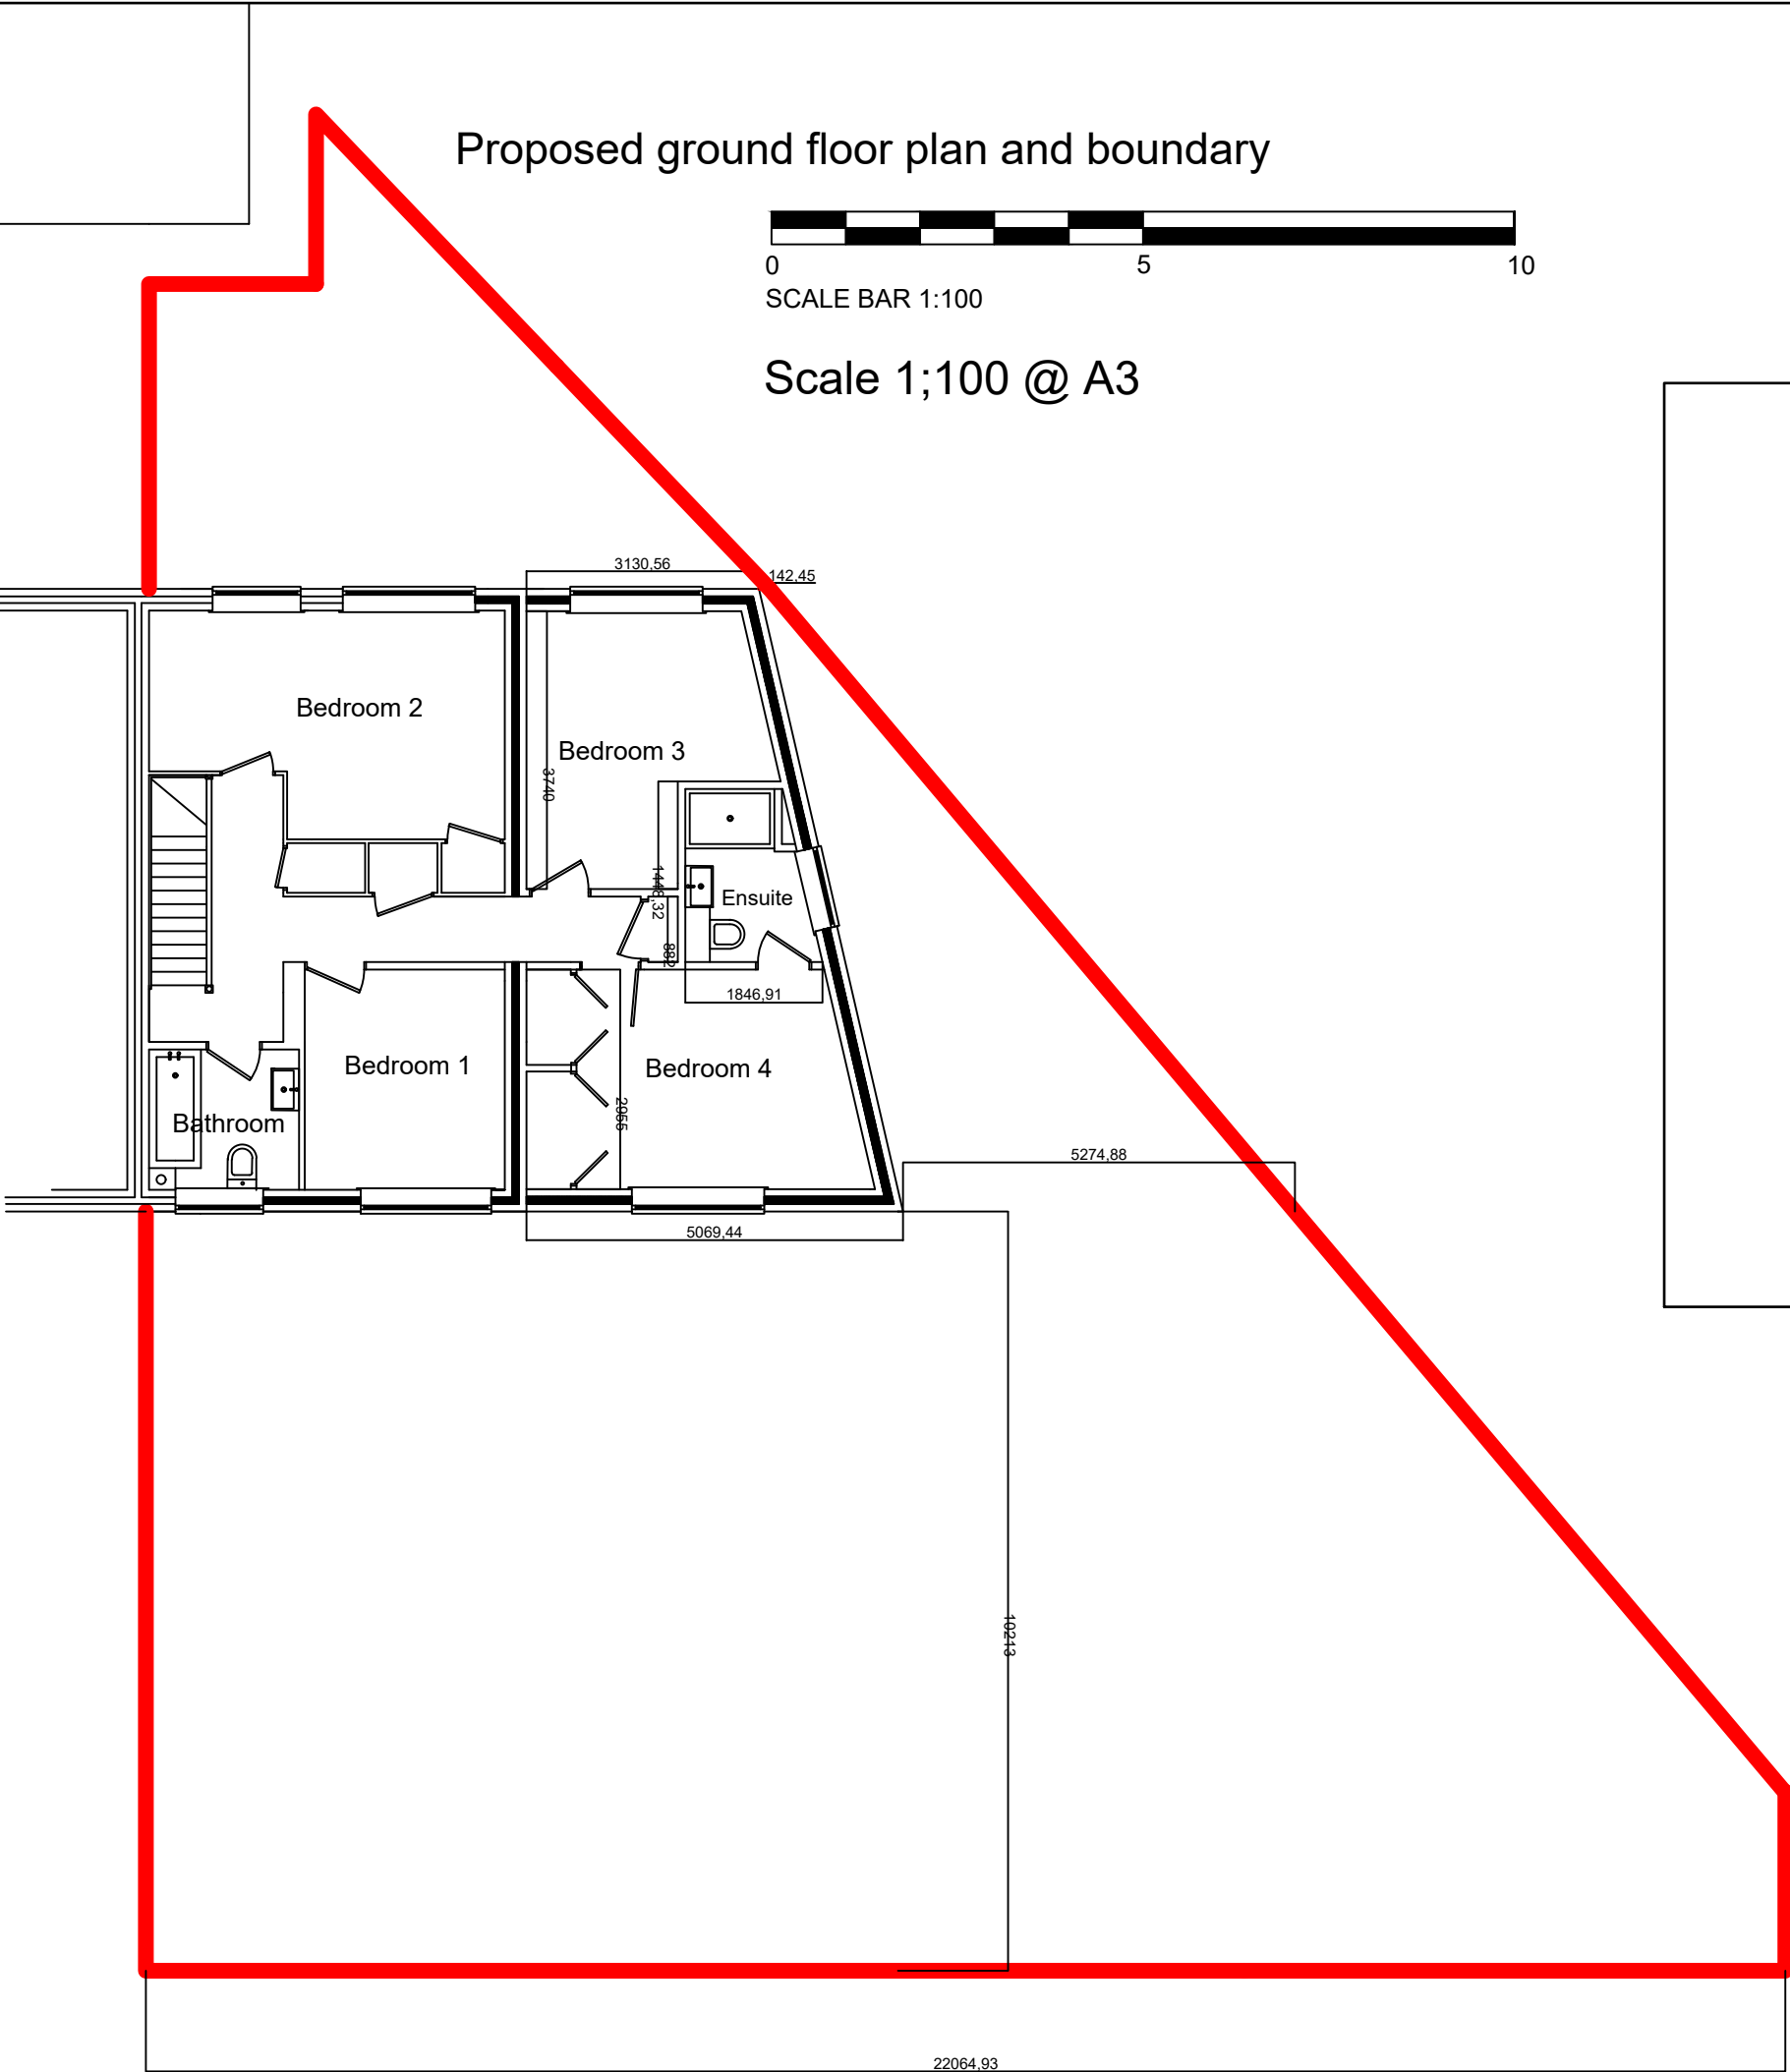

Proposed block plan
Scale 1:250 @ A3

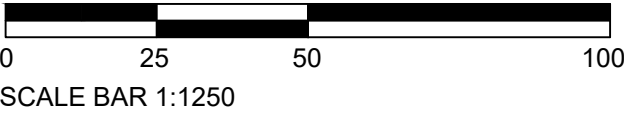

15, Southwark Walk,
Aldwick,
Bognor Regis,
West Sussex,
PO21 3RR