


NOTE
THIS DRAWING MAY BE SCALED FOR PLANNING PURPOSES ONLY.
ALL DIMENSIONS TO BE CHECKED ON SITE PRIOR TO COMMENCEMENT OF WORK. ALL DIMENSIONS RELATING TO SUB-CONTRACTORS OR SUPPLIERS WORK MUST BE CHECKED AND AGREED BETWEEN THE GENERAL CONTRACTOR, THE SUB-CONTRACTOR(S) AND / OR SUPPLIER(S). ALL DIMENSIONS ARE IN MILLIMETRES UNLESS OTHERWISE STATED. ALL WORKS OR MATERIALS INDICATED ON THE DRAWING ARE TO BE TO THE LATEST BRITISH STANDARDS AND ARE TO BE CARRIED OUT IN ACCORDANCE WITH THE RELEVANT CODES OF PRACTICE OR RECOGNISED TRADE ASSOCIATION RECOMMENDATIONS AND PUBLICATIONS.
THIS DRAWING TO BE READ IN CONJUNCTION WITH ALL RELEVANT DRAWINGS AND SPECIFICATIONS OF OTHER CONSULTANTS.
ANY DISCREPANCIES TO BE BROUGHT TO THE ATTENTION OF THE DESIGNER, IF IN DOUBT ASK.




PROPOSED NORTH (FRONT) ELEVATION
SCALE 1:50



PROPOSED EAST (SIDE) ELEVATION
SCALE 1:50

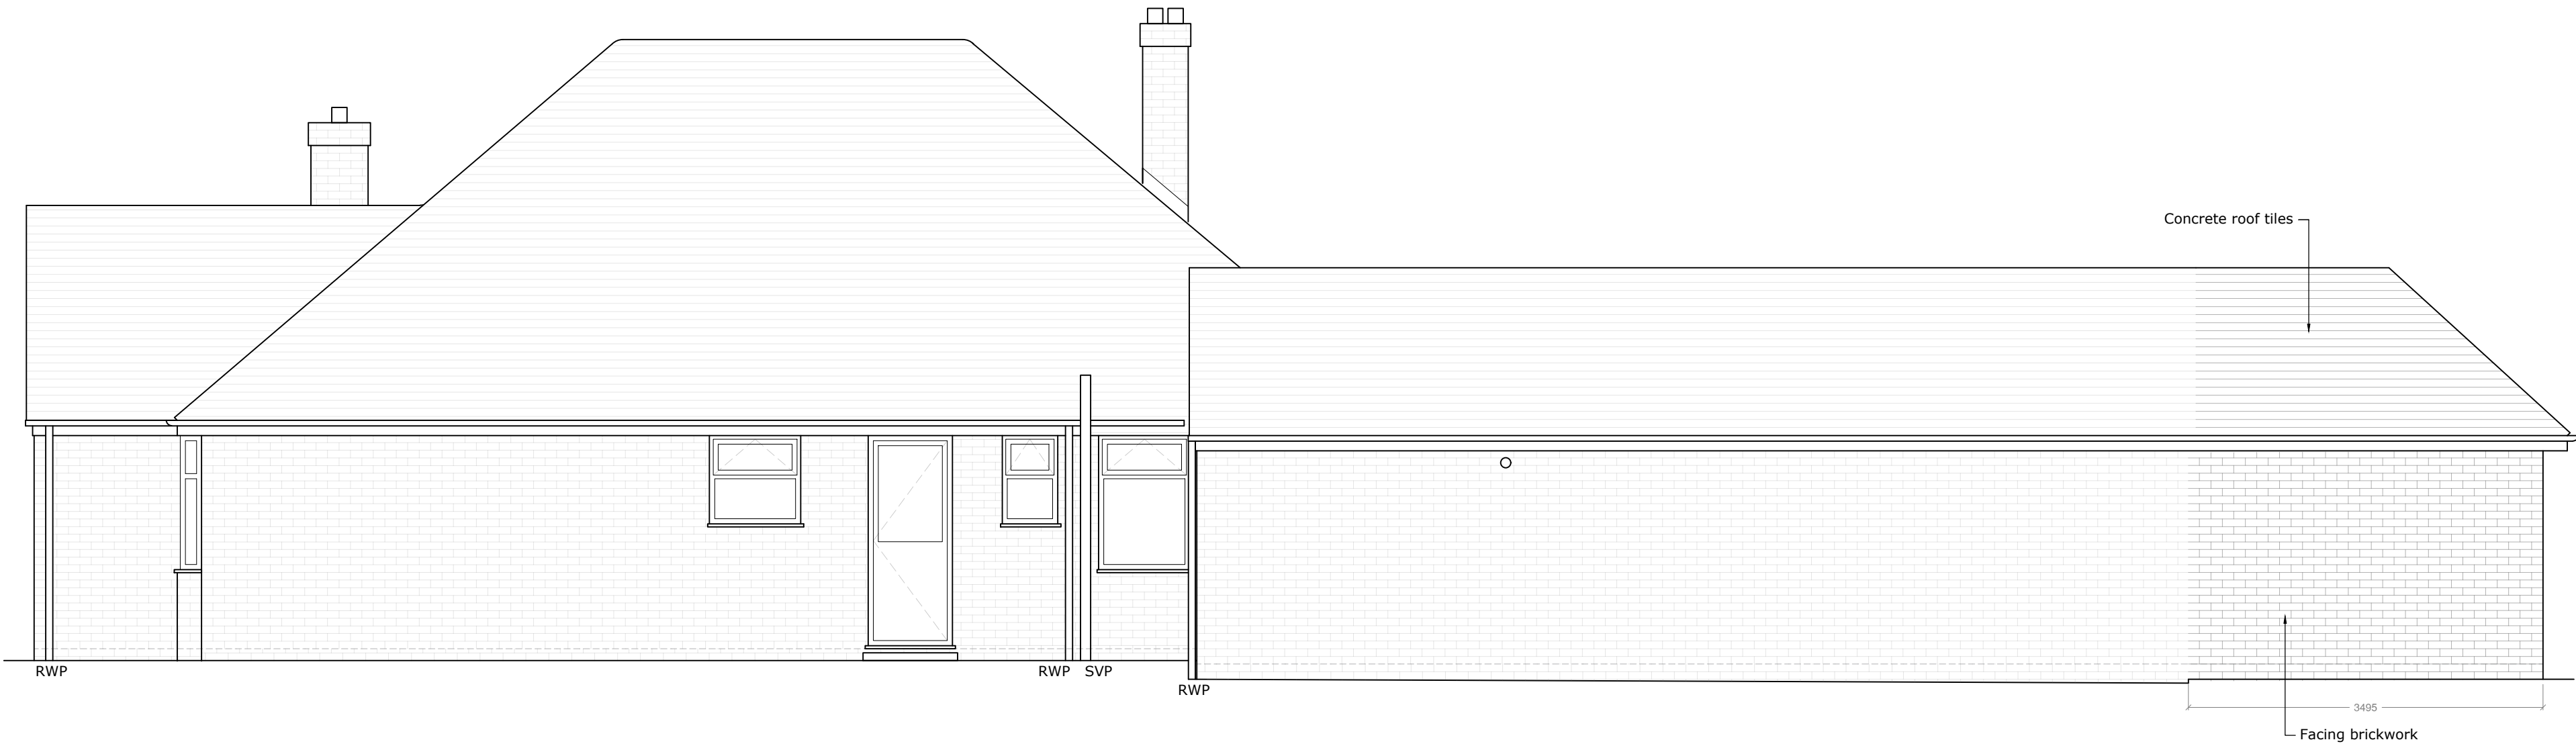

PROPOSED WEST (SIDE) ELEVATION
SCALE 1:50

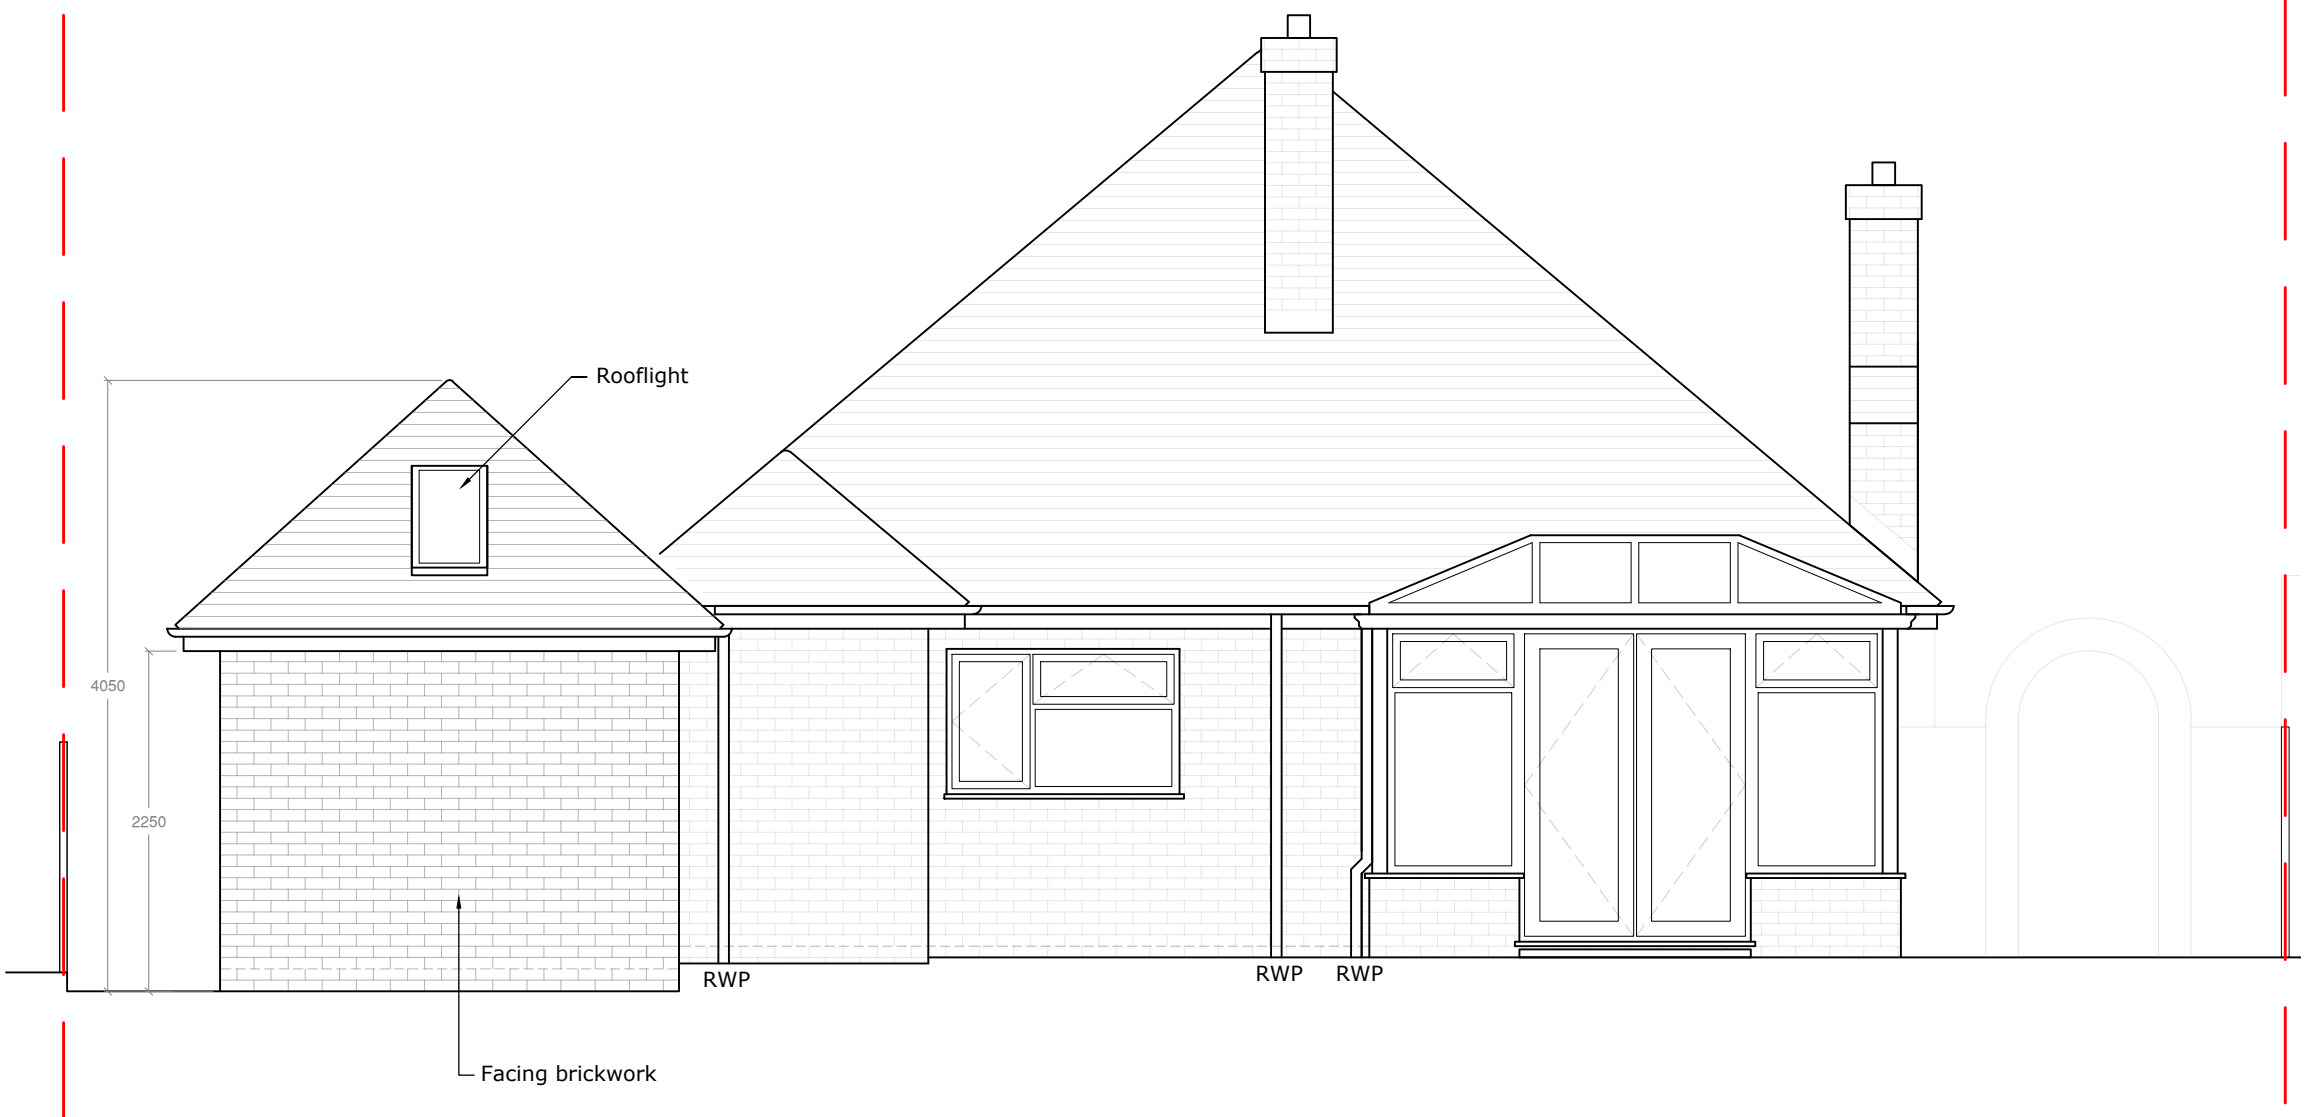

PROPOSED SOUTH (REAR) ELEVATION
SCALE 1:50

A	20-02-2022	Planning issue	CE
REV	DATE	AMENDMENT	BY
PROJECT	53 GOSSAMER LANE ALDWICK WEST SUSSEX, PO21 3DD		
DRAWING	PROPOSED ELEVATIONS SINGLE STOREY REAR EXTENSION		
Date	FEBRUARY 2022	Drawn By	CE
Scale	1: 50 @A1	Iss. App. By	SK
Drawing No	008A	File Location	093