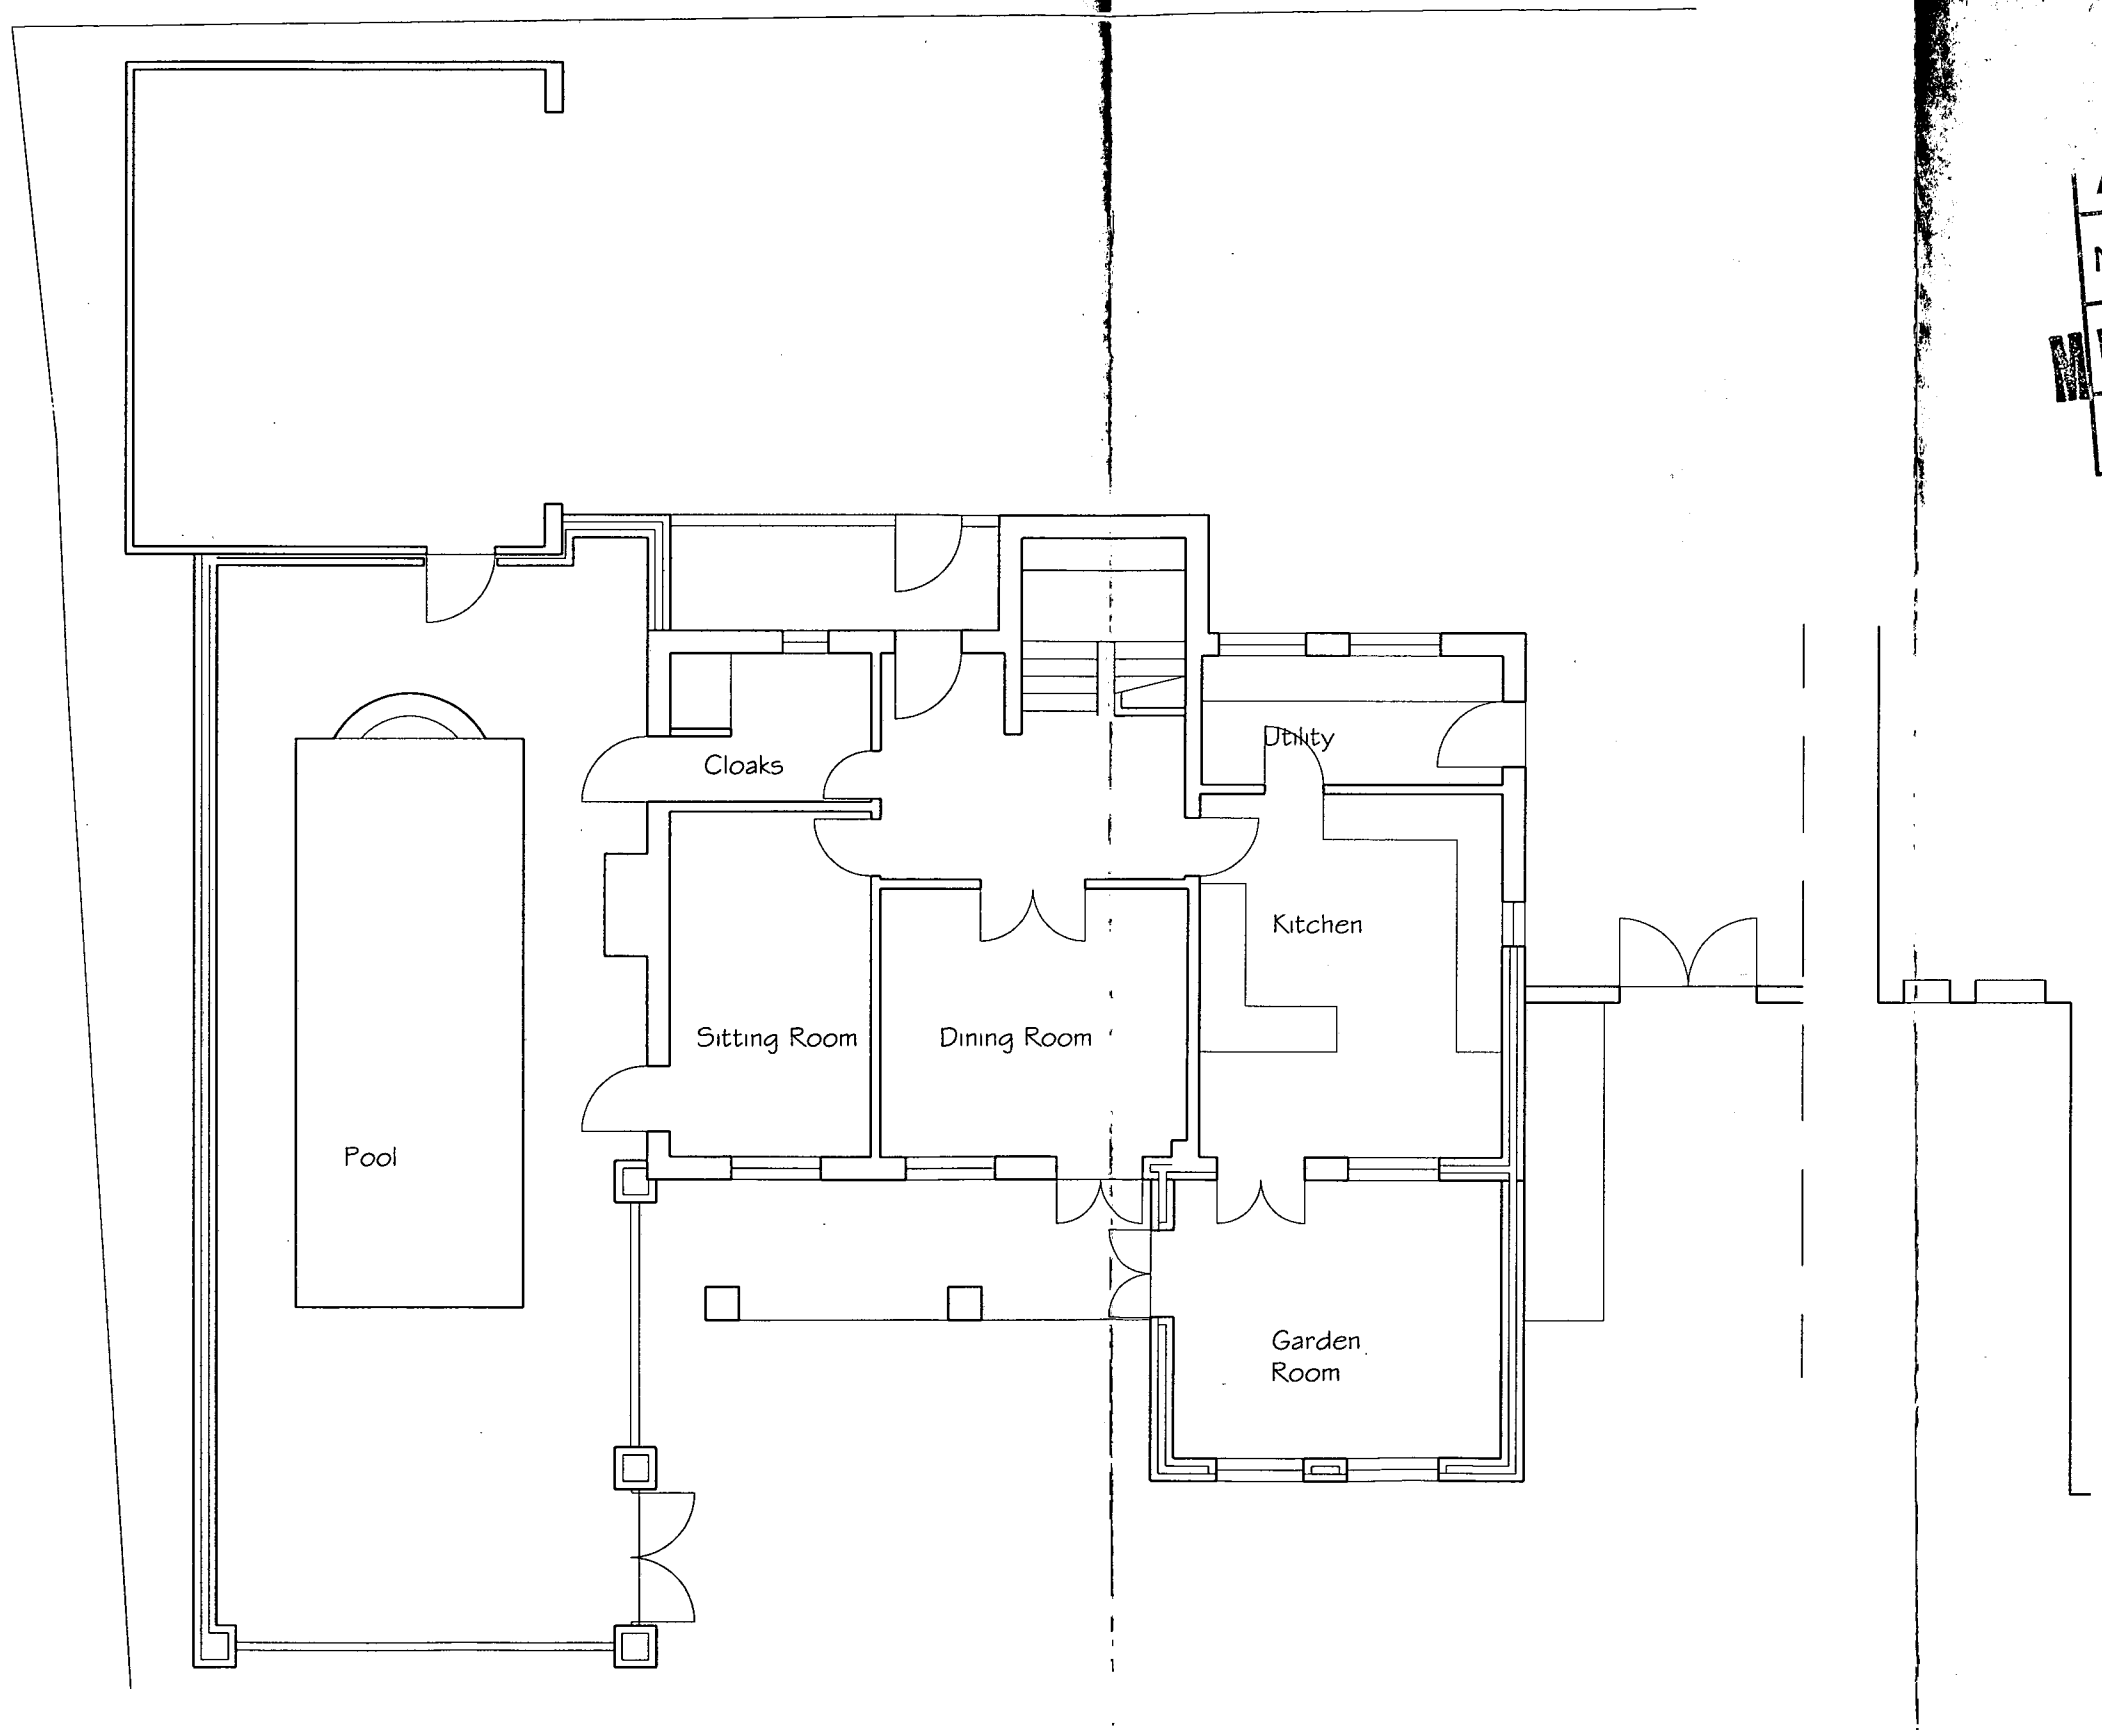


Ground Floor Plan

Notes

Do not scale from this drawing, except for planning purposes. Use figured dimensions only.

All dimensions must be checked on site prior to commencement of work.

Where applicable this drawing is to be read in conjunction with other consultants' drawings.

This drawing is the copyright of Architectural Services

ARUN DISTRICT COUNCIL
No. AW 47 06
MINOR AMENDMENT
RECEIVED 29/9/06

Rev	Date	Amendment	Checked
A	Sept 2006	Minor amendments to elevations and addition of flat roof lights	

Architectural Services
100 Gravts Lane, Bognor Regis
West Sussex PO21 5LW
Tel. 01243 866689
Day Mob 07708005700
will-matthews@supanet.com
Technologists & Design Consultants

For
Mrs S Ellis

Project
15 Marquis Way
Aldwick
Bognor Regis

Drawing
Ground Floor

Scale
1:100 @ A3

New Pool Room

Date Dec 2005 Drawn wtm

Job number	Drawing number	Revision
05003	P 15	A

ARUN DISTRICT COUNCIL AW/47/06/ 22/02/2007