





side[no 4]

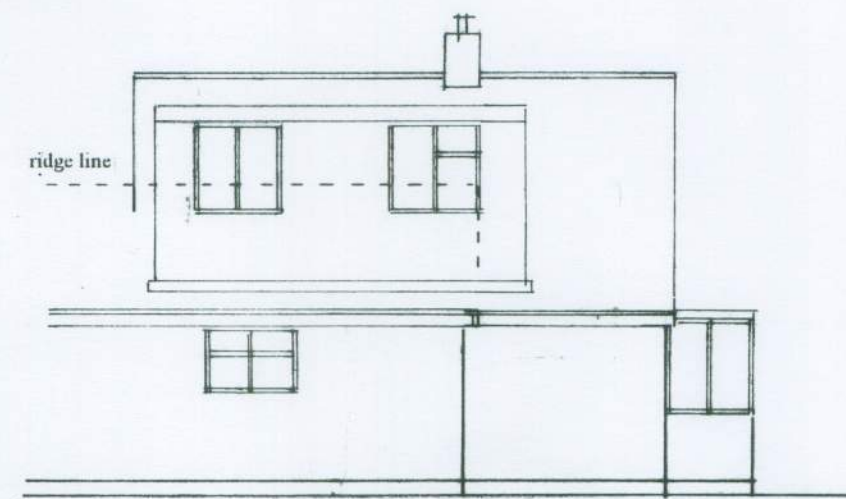

front

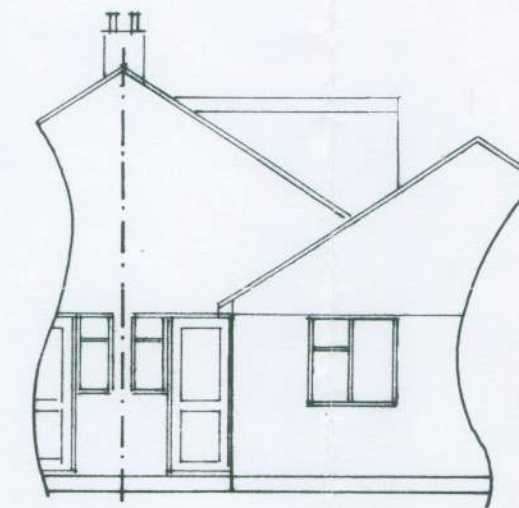


rear




block plan

1 : 500

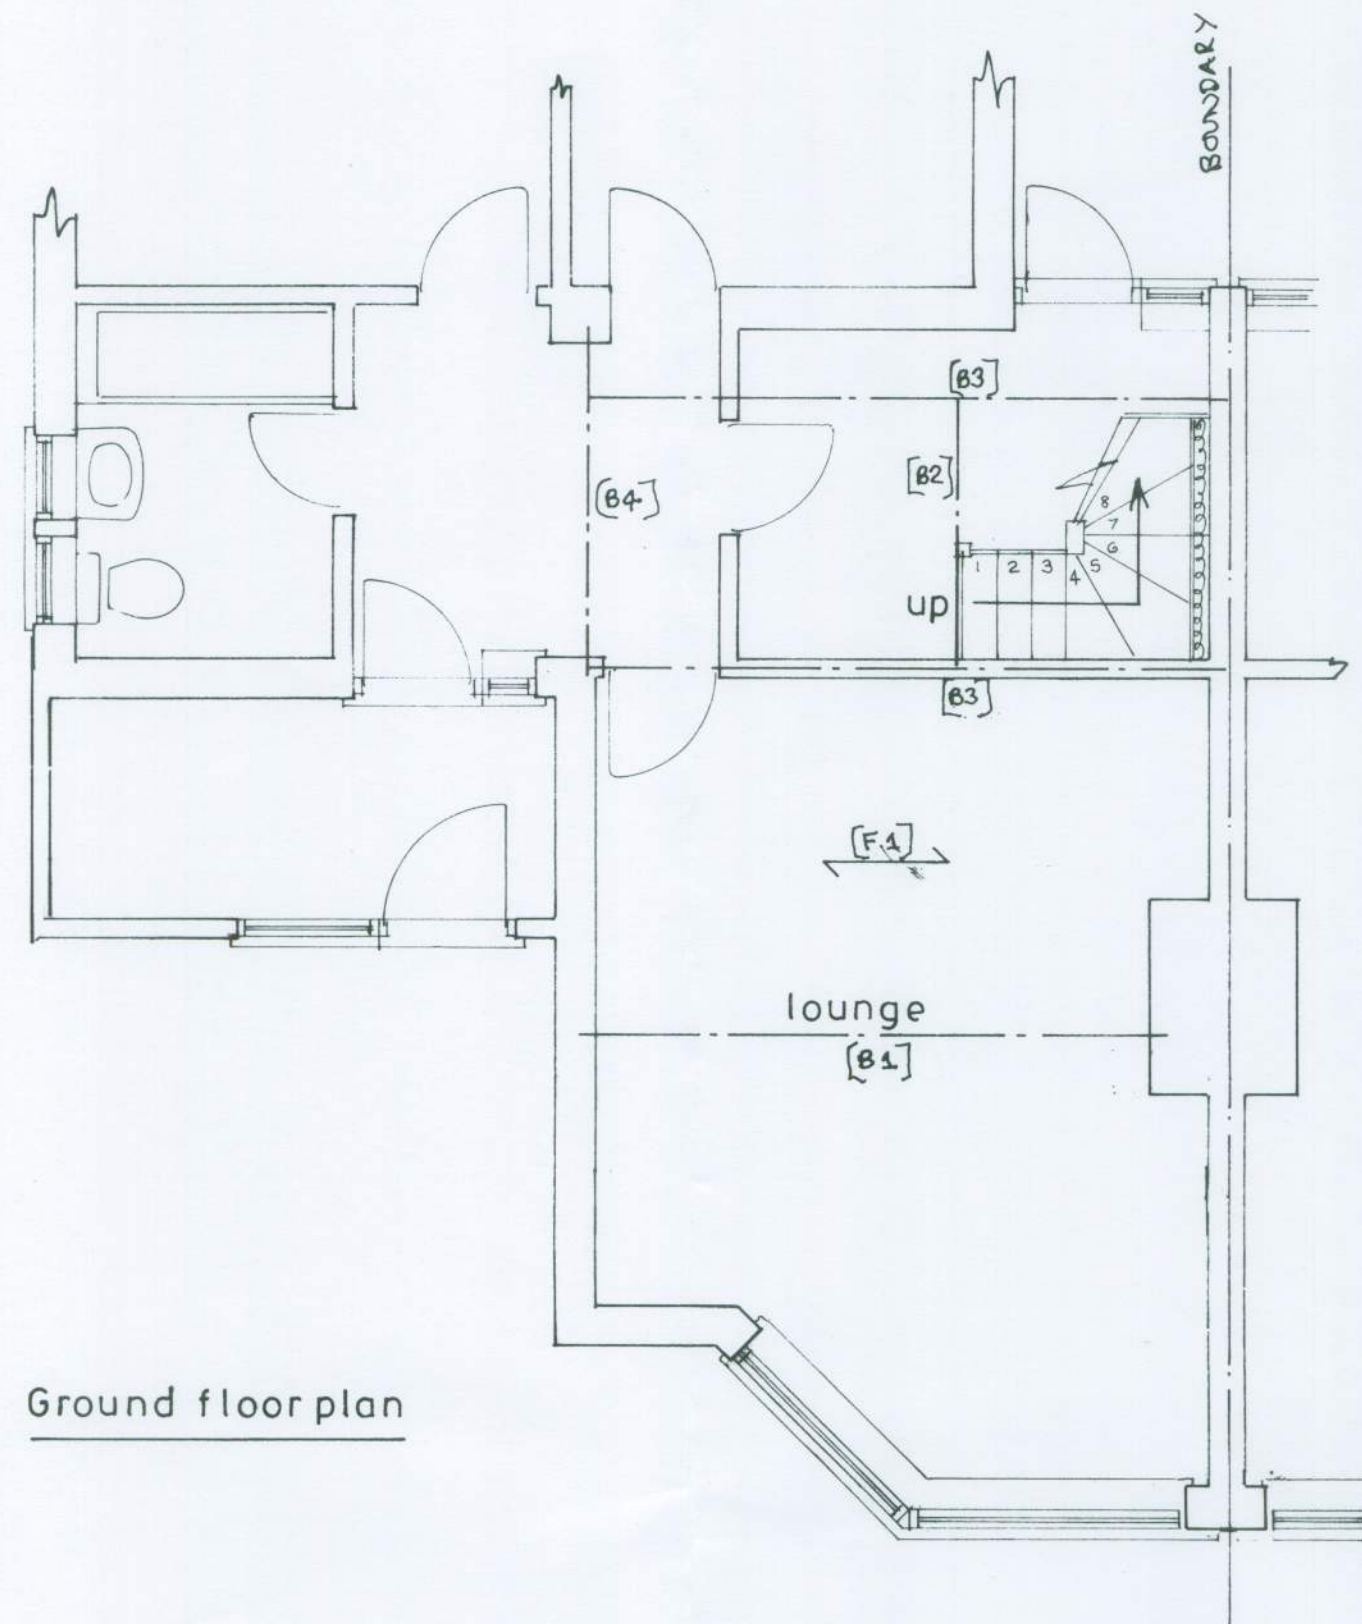

Ground floor plan

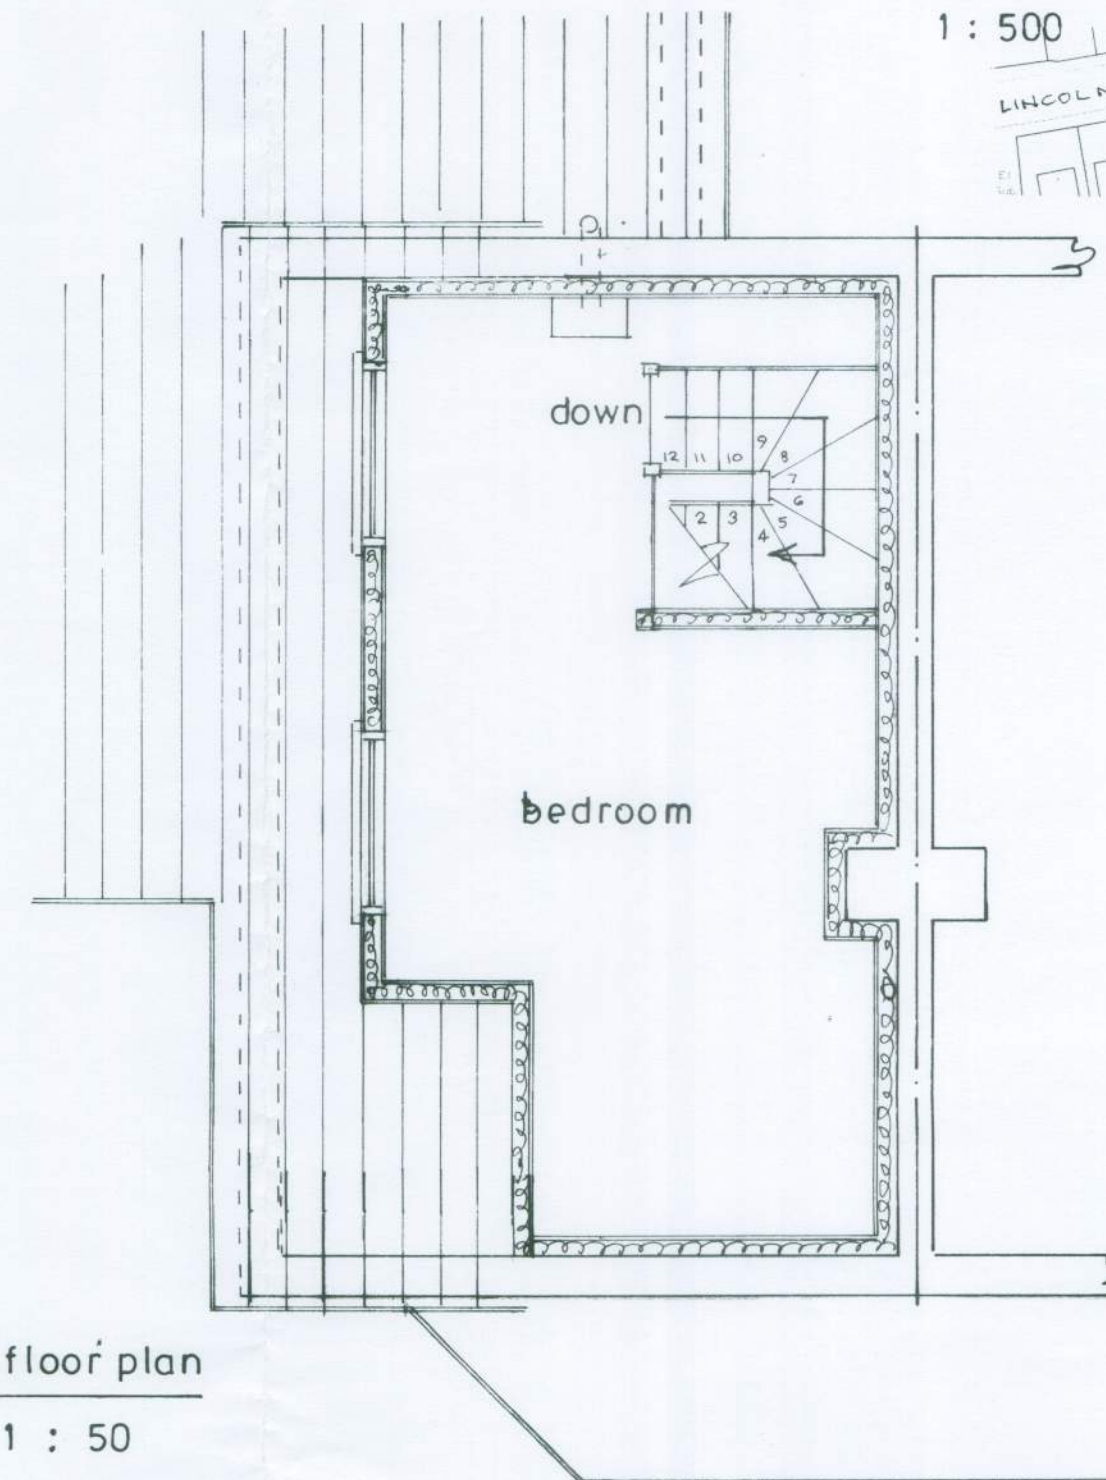

1st floor plan

1 : 50



location plan

1 : 1250

sheet 1a of 2

PROPOSED LOFT CONVERSION AT 5, ELIZABETH AVE., ROSE GREEN FOR MR. R. HARDING.

Bryan Butcher
Rainbow Cottage
Nyetimber Lane
Bognor Regis PO21 3JX
01243 266871
07973 233442
bryan.butcher@btinternet.com
www.bryanbutcher.com