


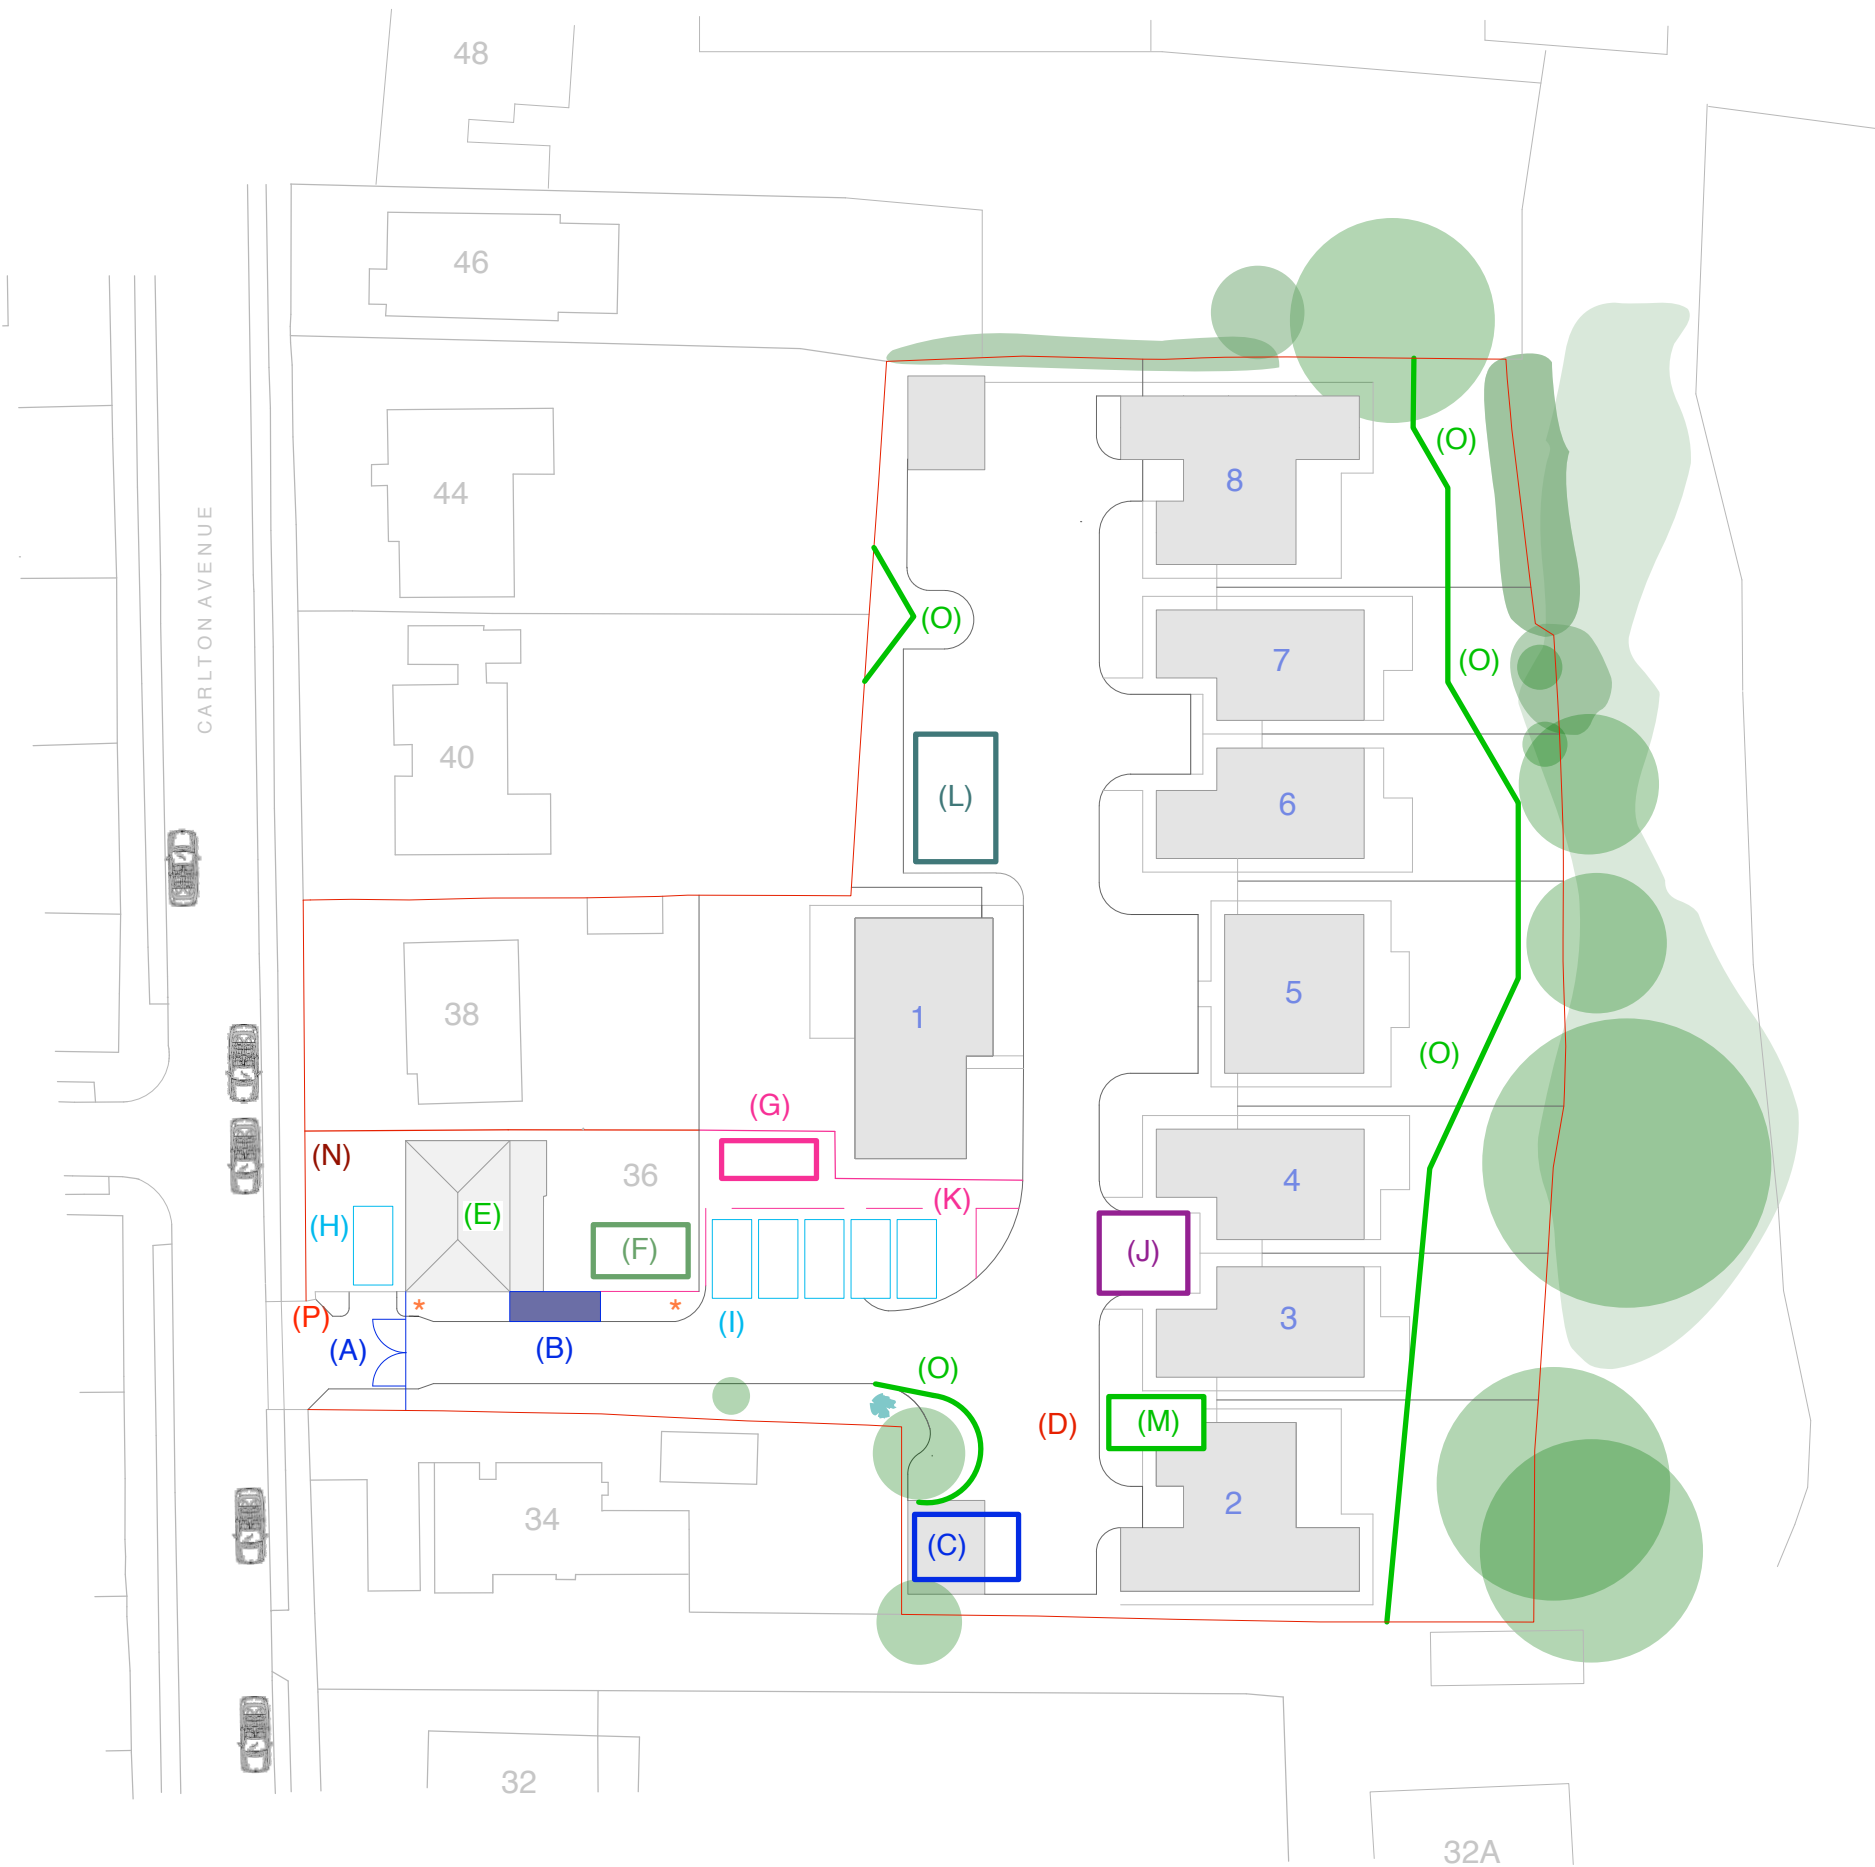

Construction Environmant Management Plan (CEMP) at 1 : 5 0 0 s c a l e

KEY

- (A) SITE SECURITY GATES (INCLUDING PRIMARY H&S SIGNAGE)
- (B) VEHICLE WHEEL WASH STATION
- (C) HEAVY SITE MATERIAL STORAGE ZONE
- (D) VEHICLE DELIVERY ZONE (& BANKSMAN LOCATION)
- (E) PRIMARY WELFARE FACILITY
- (F) ADDITIONAL WELFARE FACILITIES
- (G) LOCKABLE STORAGE CONTAINING COSH SUBSTANCES
- (H) TEMPORARY VISITOR PARKING
- (I) SITE OPERATIVE PARKING (5-8 no 2.6 x 5.2m SPACES)
- (j) WASTE MATERIAL STORAGE (2 no 12yd SKIPS)
- (K) OPERATIVE PROTECTED CORRIDOR
- (L) IDLE PLANT PARKING
- (M) INERT SOIL TEMPORARY STORAGE
- (N) FIRE ASSEMBLY POINT
- (O) TREE PROTECTION BARRIERS
- (P) DEVELOPER CONTACT INFORMATION
- * CCTV / SITE SECURITY LIGHTING

NORTH

010 m

scale bar @ 1:500

DRAWINGS & SCALE BAR ARE
FOR PLANNING PURPOSES ONLY

Existing trees
(refer to arboriculture report)

CLIENT	Counterpoint Properties Ltd		
SITE	Carlton Avenue, Rose Green, West Sussex		
PROJECT	Proposed Development Comprising 8 Dwellings		
DRAWING	015 CEMP Plan		
DATE	02 02 22		
AUTHOR	AH	REVISION	
STATUS	DRAFT		
SCALE	1: 500 @ A3		
1. DRAWINGS ARE NOT TO BE USED FOR OR SCALED FROM, EXCEPT FOR PLANNING PURPOSES. 2. ROOM DIMENSIONS WHERE SHOWN ARE APPROXIMATE. 3. ALL DIMENSIONS TO BE CONTRACTOR-CHECKED ON SITE BEFORE USE. 4. PROPOSED DRAWINGS ARE SUBJECT TO LOCAL AUTHORITY PLANNING / LBC & BUILDING REGULATIONS APPROVAL. 5. ALL DIMENSIONS MUST BE CHECKED AND CONFIRMED BY CONTRACTOR PRIOR TO ANY CONSTRUCTION WORKS TAKING PLACE. 6. THESE ARE NOT SURVEY DRAWINGS. SCALE BAR FOR PLANING PURPOSES ONLY. 7. DRAWINGS REMAIN COPYRIGHT OF CORINTHIAN ARCHITECTURAL DESIGN AND CANNOT BE REPRODUCED OR USED BY ANOTHER PARTY WITHOUT PRIOR WRITTEN CONSENT.			

CORINTHIAN ARCHITECTURAL DESIGN

Main Road, Fishbourne, Chichester, West Sussex. PO18 8BD
01243 576 078 > contact@corinthianad.co.uk > www.corinthianad.co.uk