


ARUN DISTRICT COUNCIL				
No.	AW	48	07	
RECEIVED 09-02-07				

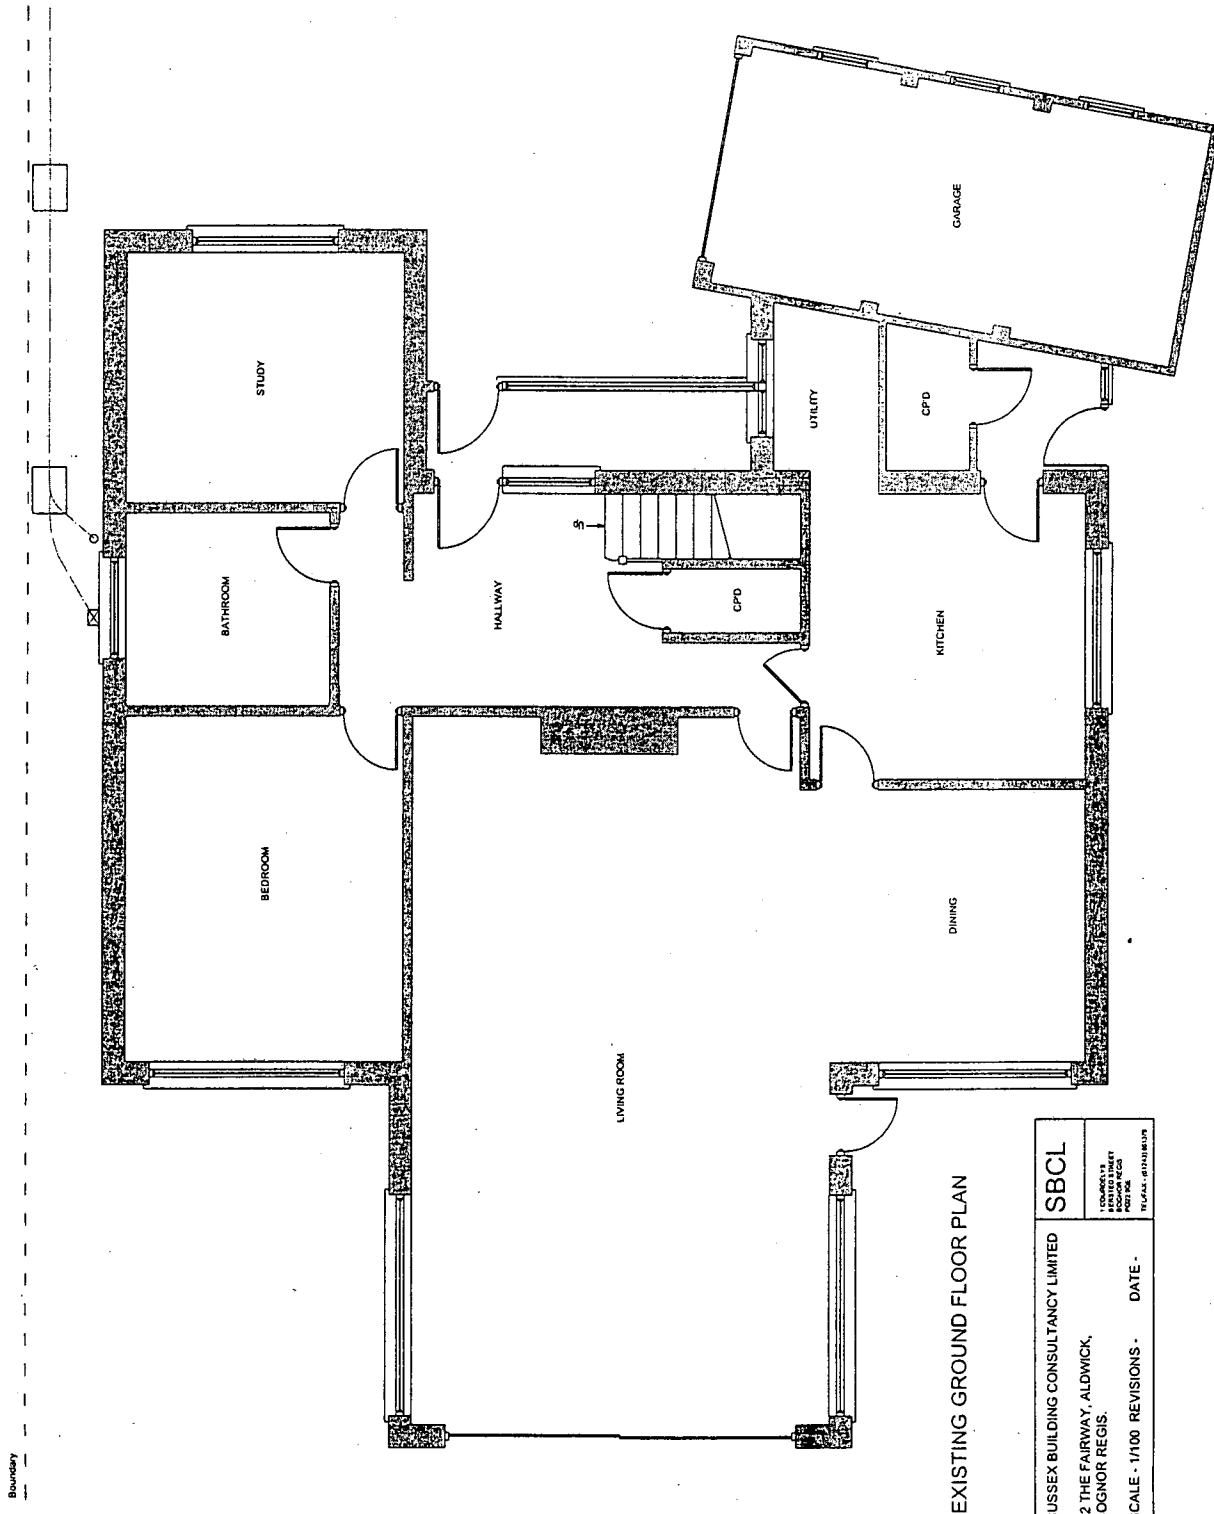

EXISTING GROUND FLOOR PLAN

SBCL	
SUSSEX BUILDING CONSULTANCY LIMITED 32 THE FAIRWAY, ALDWICK, BOGNOR REGIS.	DATE -
SCALE - 1/100	REVISIONS -