

ARUN DISTRICT COUNCIL


No. AW

48

07

RECEIVED

09-02-07

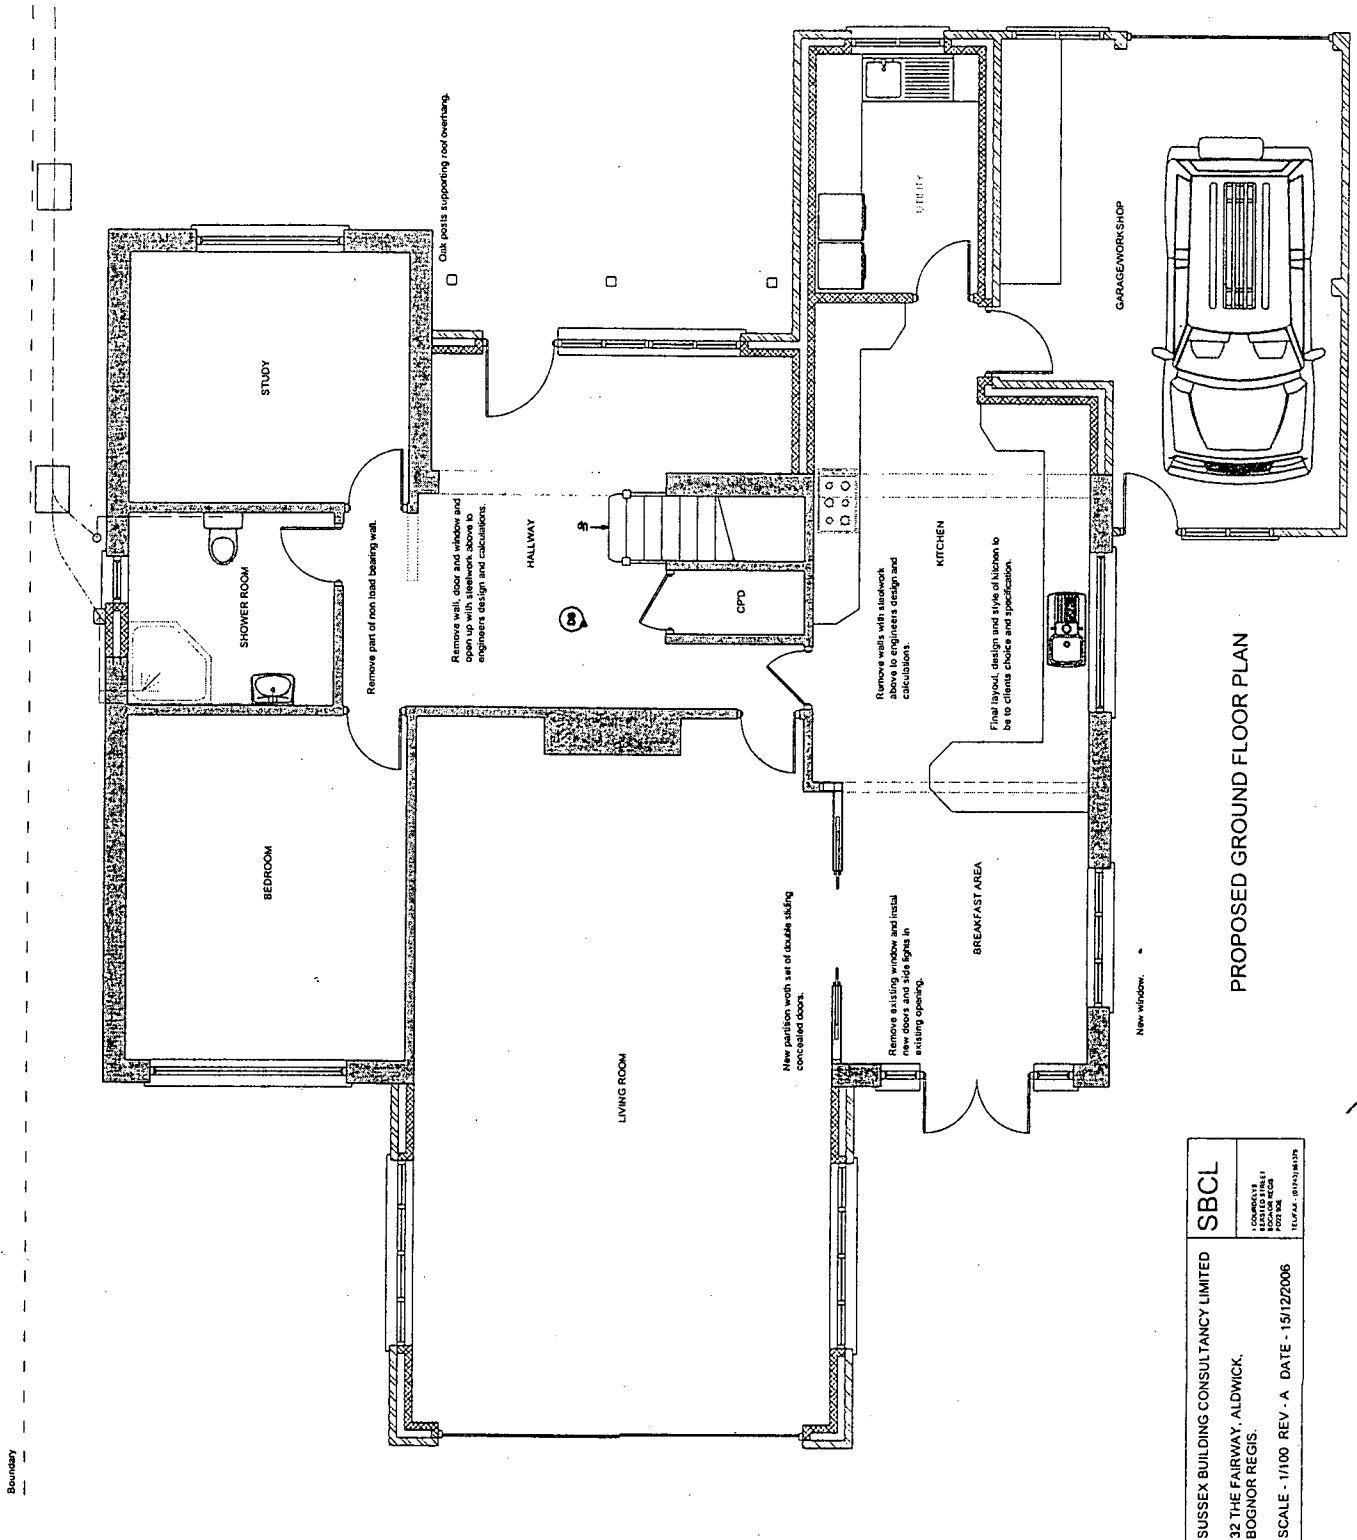

SUSSEX BUILDING CONSULTANCY LIMITED

32 THE FAIRWAY, ALDWICK,
BOGNOR REGIS.

SCALE - 1/100 REV - A DATE - 15/12/2006

SBCL

CONSTRUCTIVE
TECHNICAL
DESIGN
TEAM