


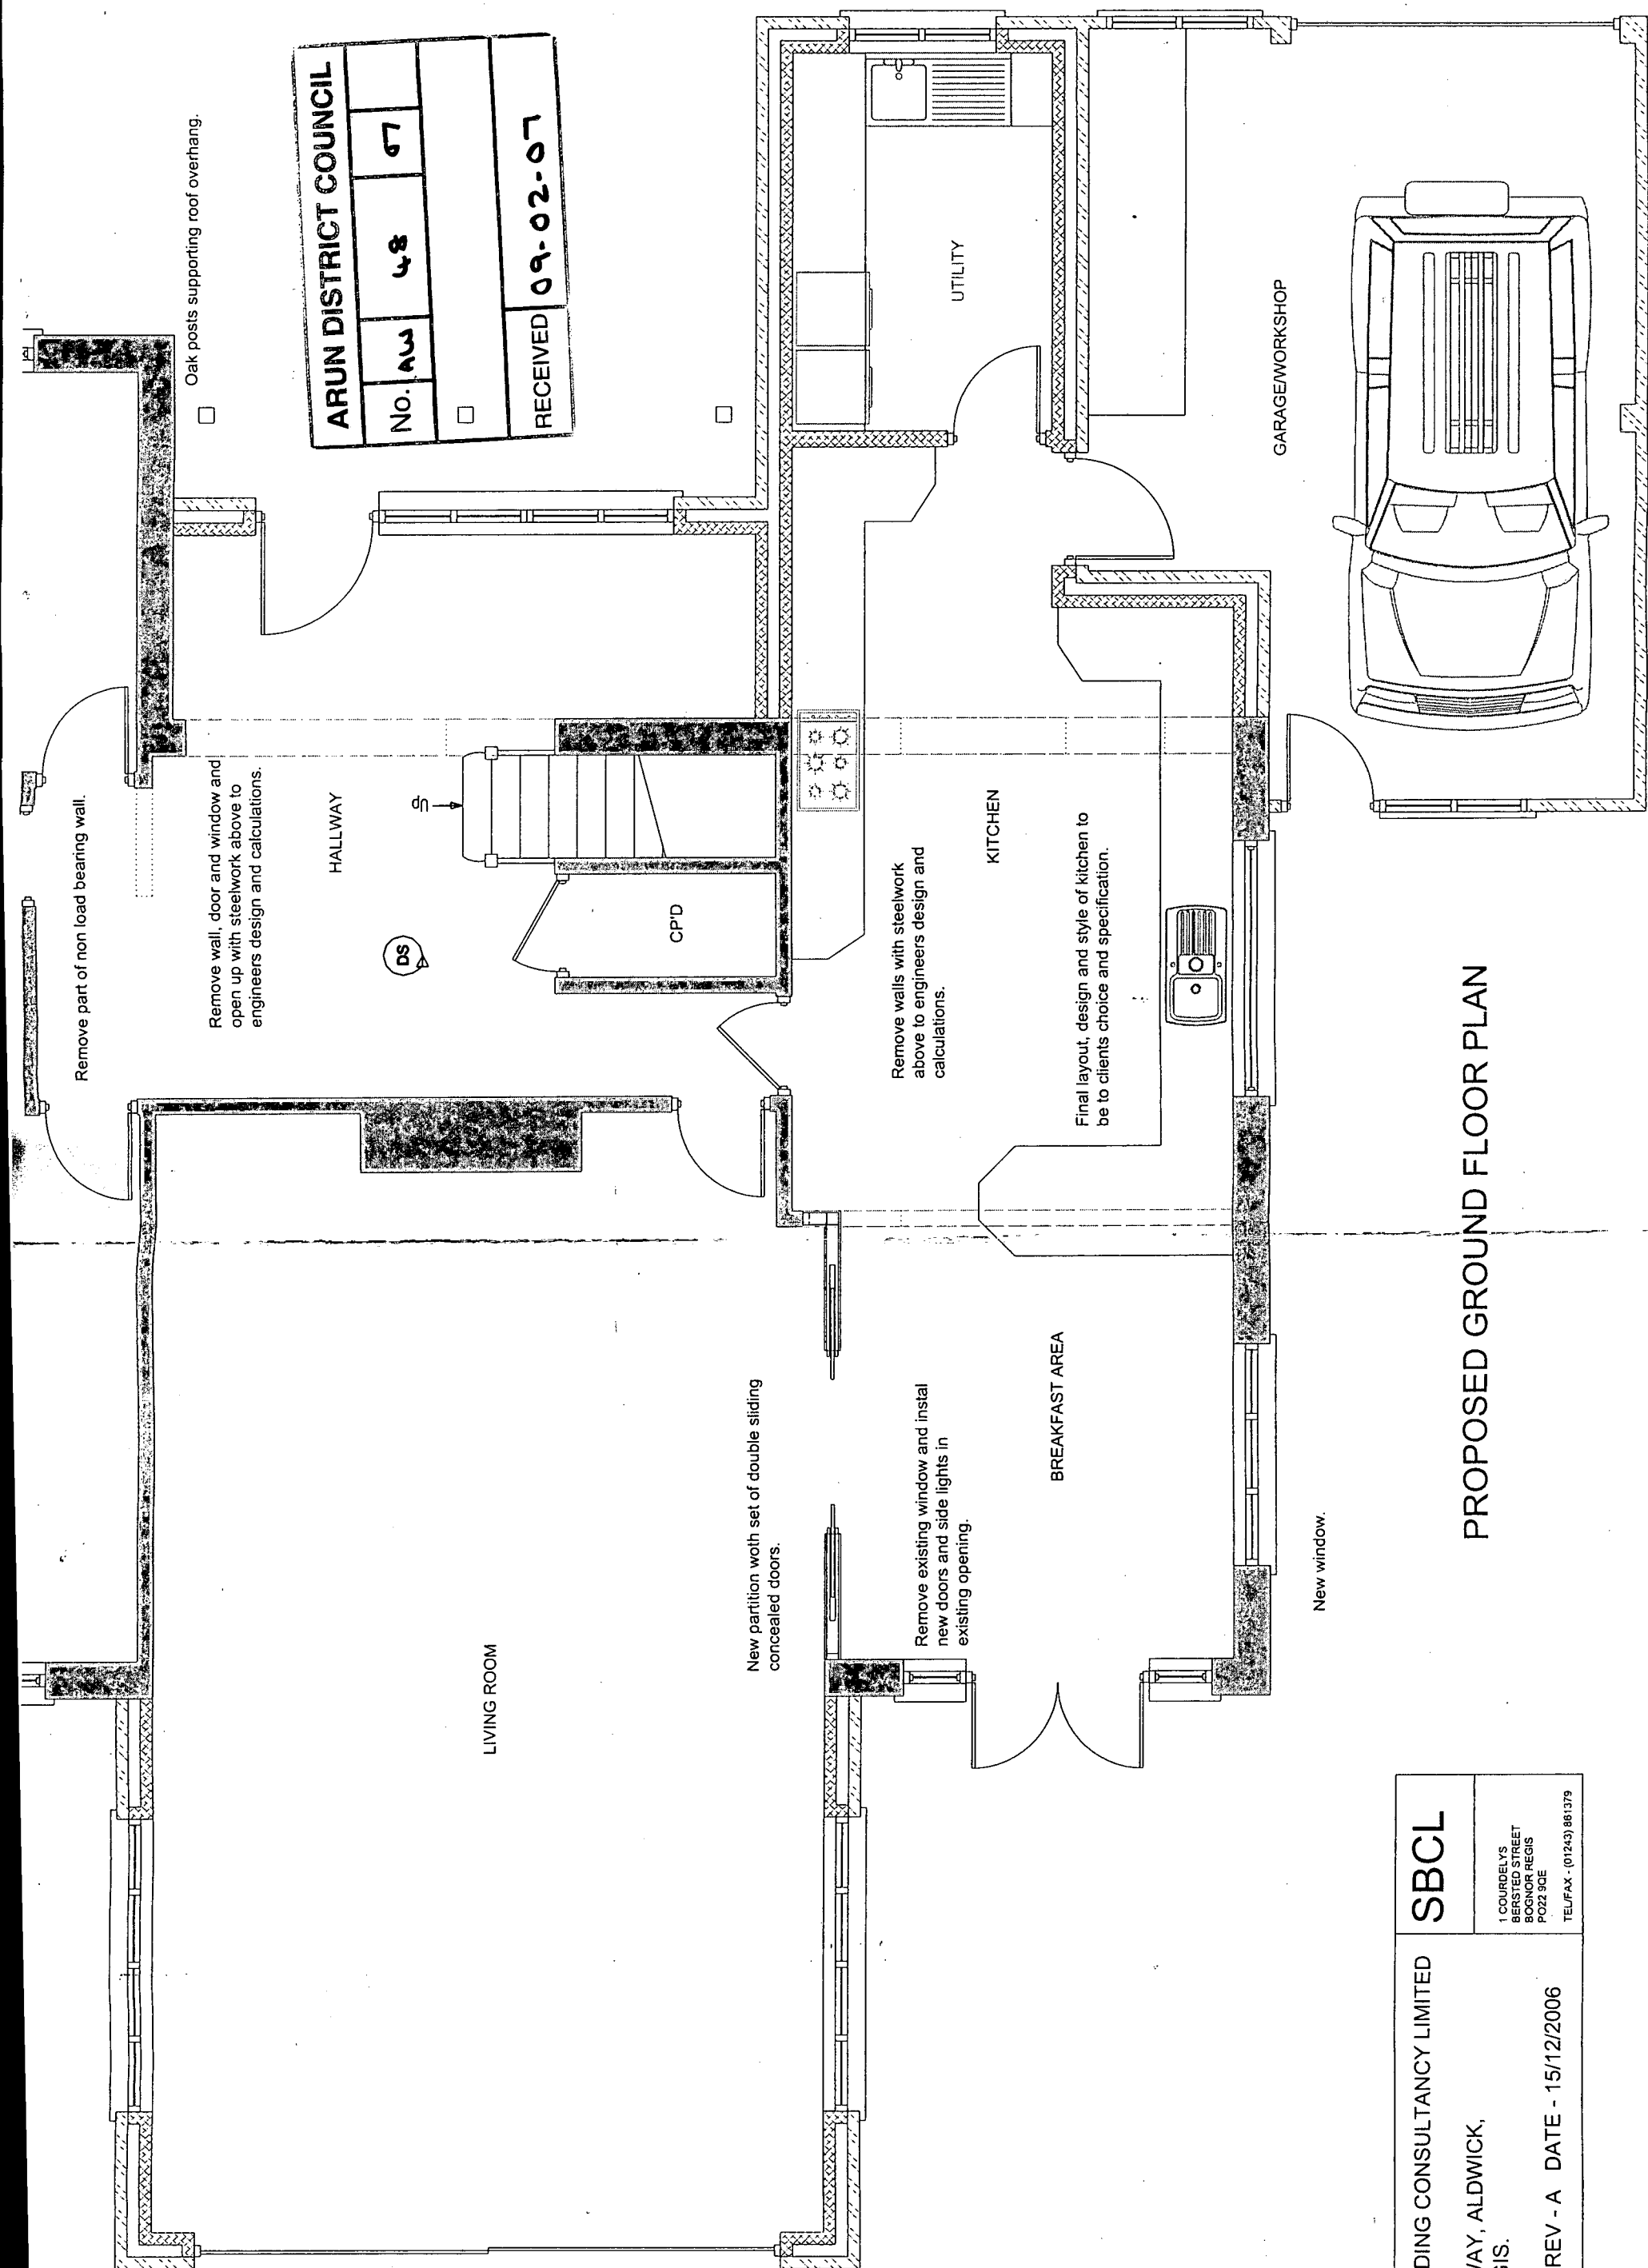

PROPOSED GROUND FLOOR PLAN

SUSSEX BUILDING CONSULTANCY LIMITED 32 THE FAIRWAY, ALDWICK, BOGNOR REGIS. SCALE - 1/50 REV - A DATE - 15/12/2006	SBCL
	1 COURDELYS BERSTED STREET BOGNOR REGIS PO22 9QE TEL/FAX : (01243) 861379