


ARUN DISTRICT COUNCIL			
No.	AW	48	67
RECEIVED 09-02-07			

SUSSEX BUILDING CONSULTANCY LIMITED 32 THE FAIRWAY, ALDWICK, BOGNOR REGIS. SCALE - 1/50 REV - A DATE - 15/12/2006	SBCL 1 COURDELYS BERSTED STREET BOGNOR REGIS PO22 9QE TEL/FAX - (01243) 861379
--	---

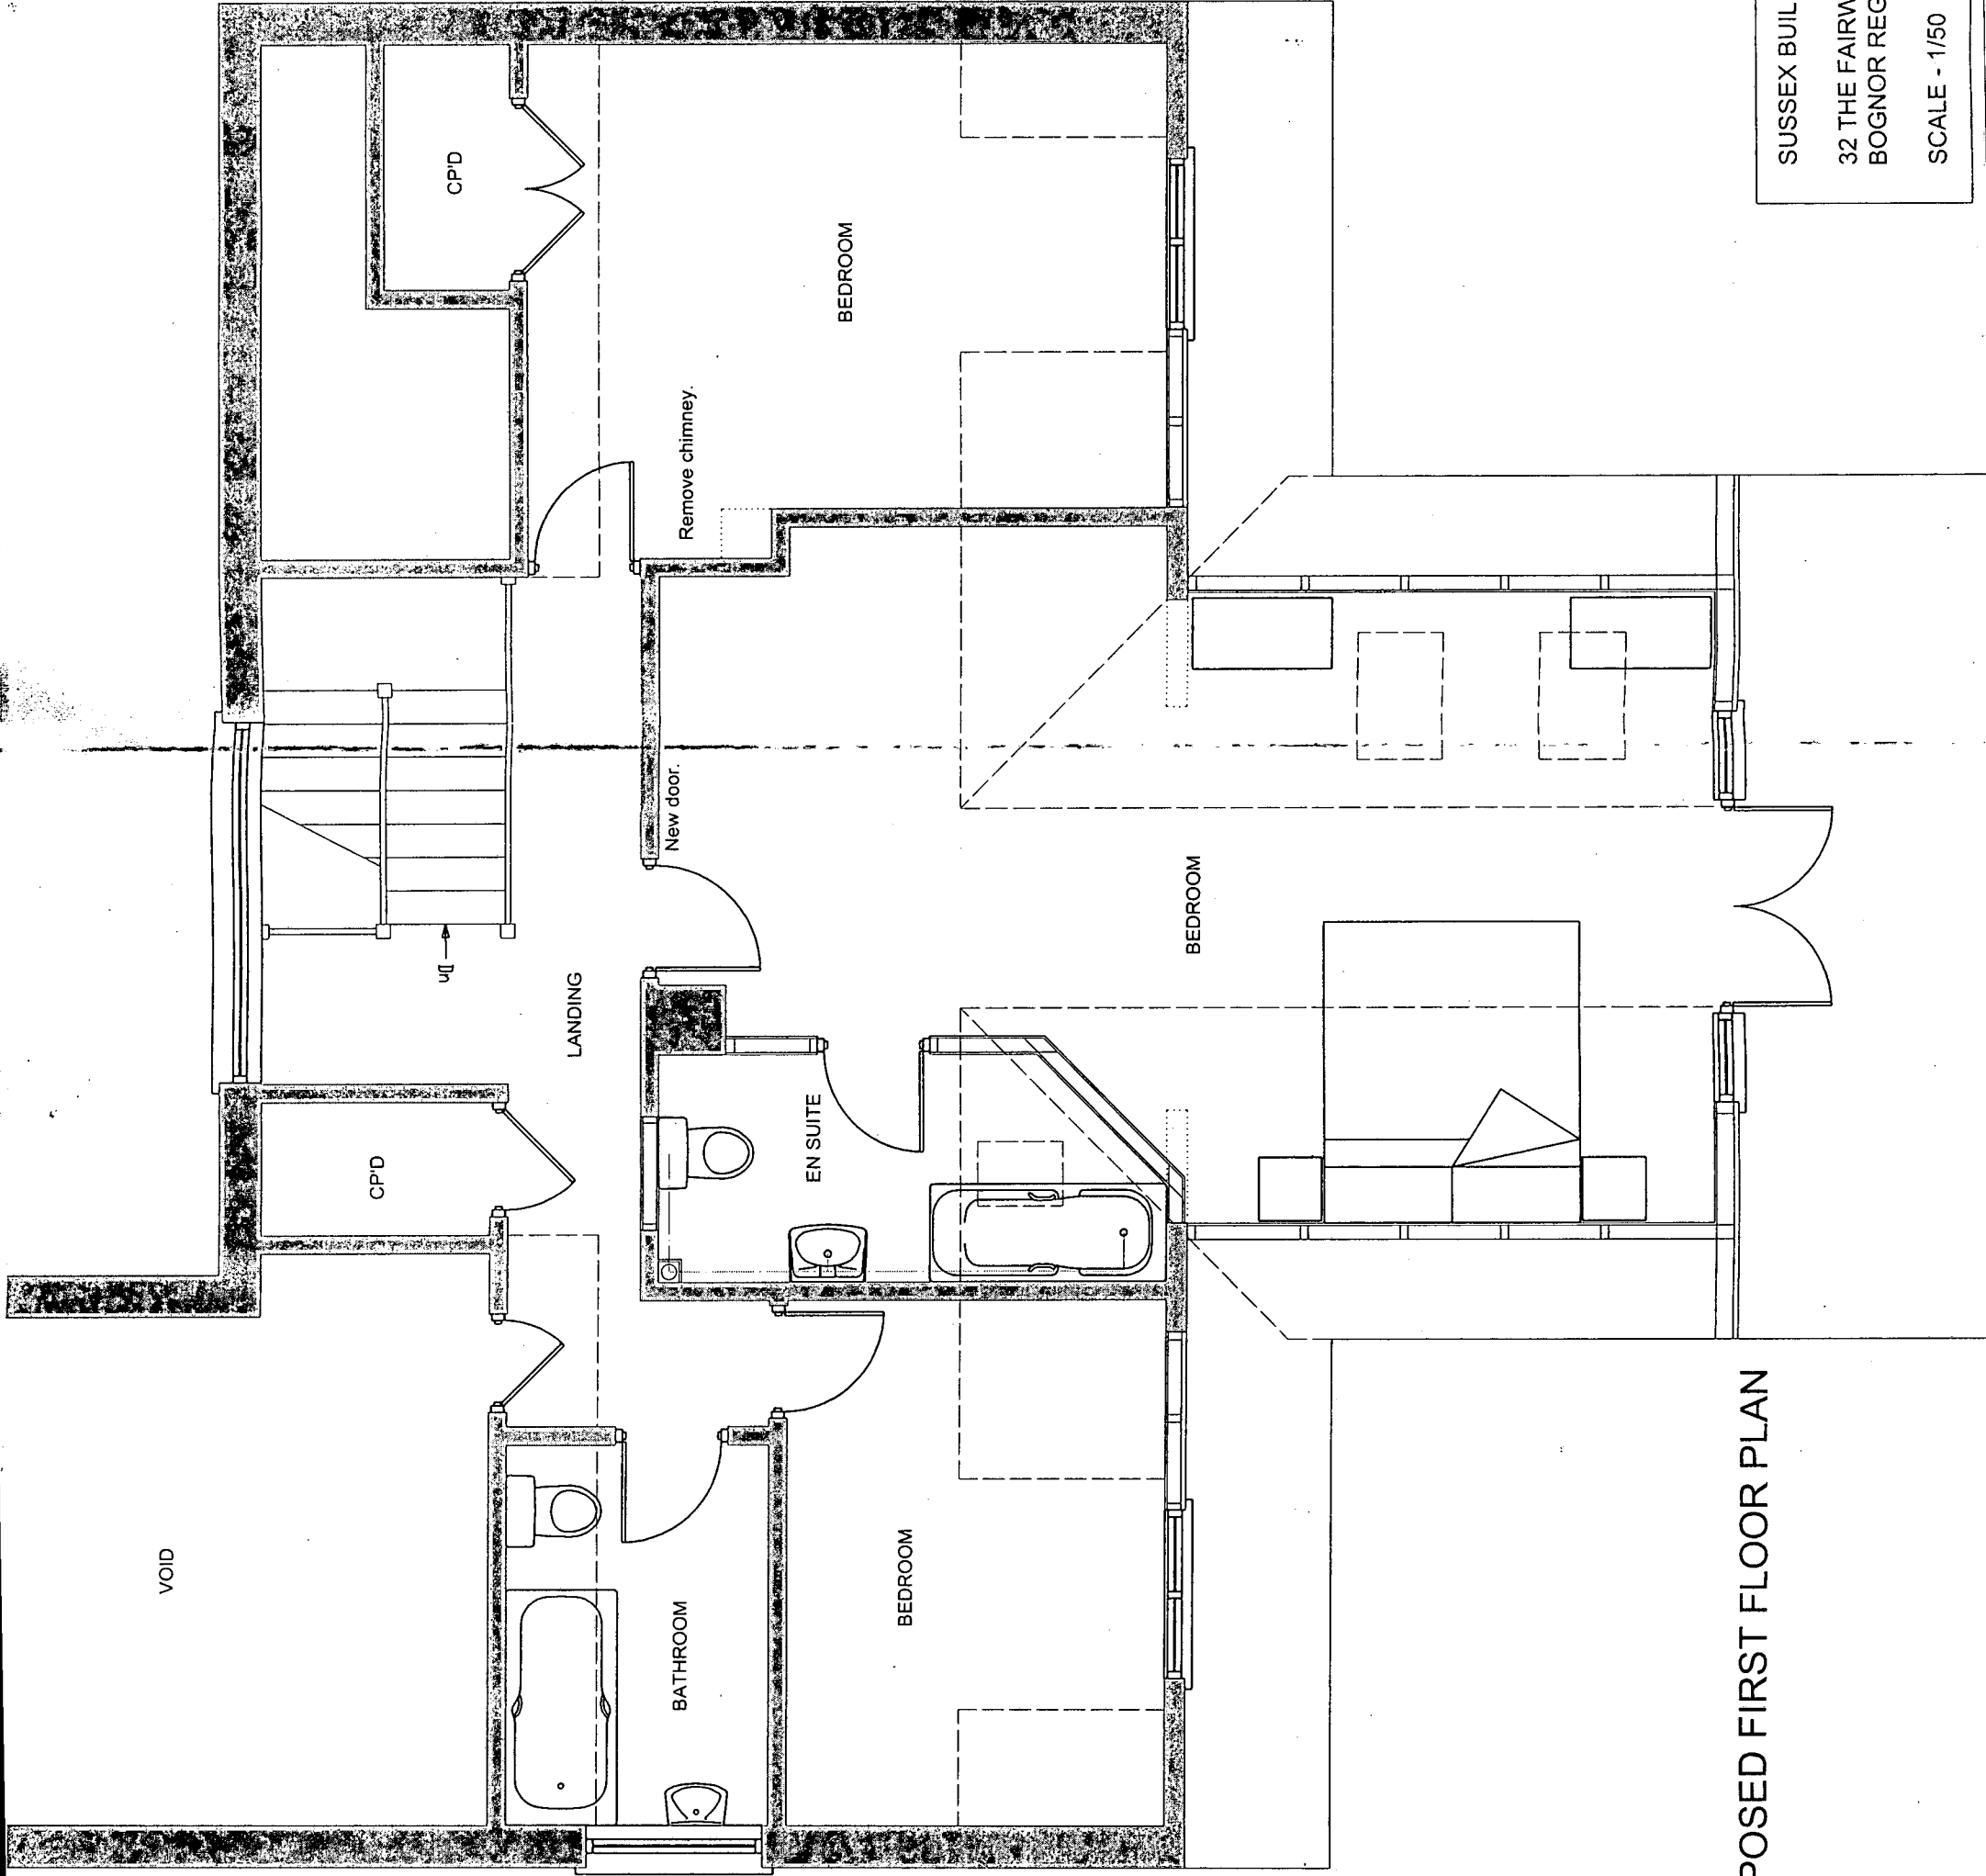

PROPOSED FIRST FLOOR PLAN

SVP. O