



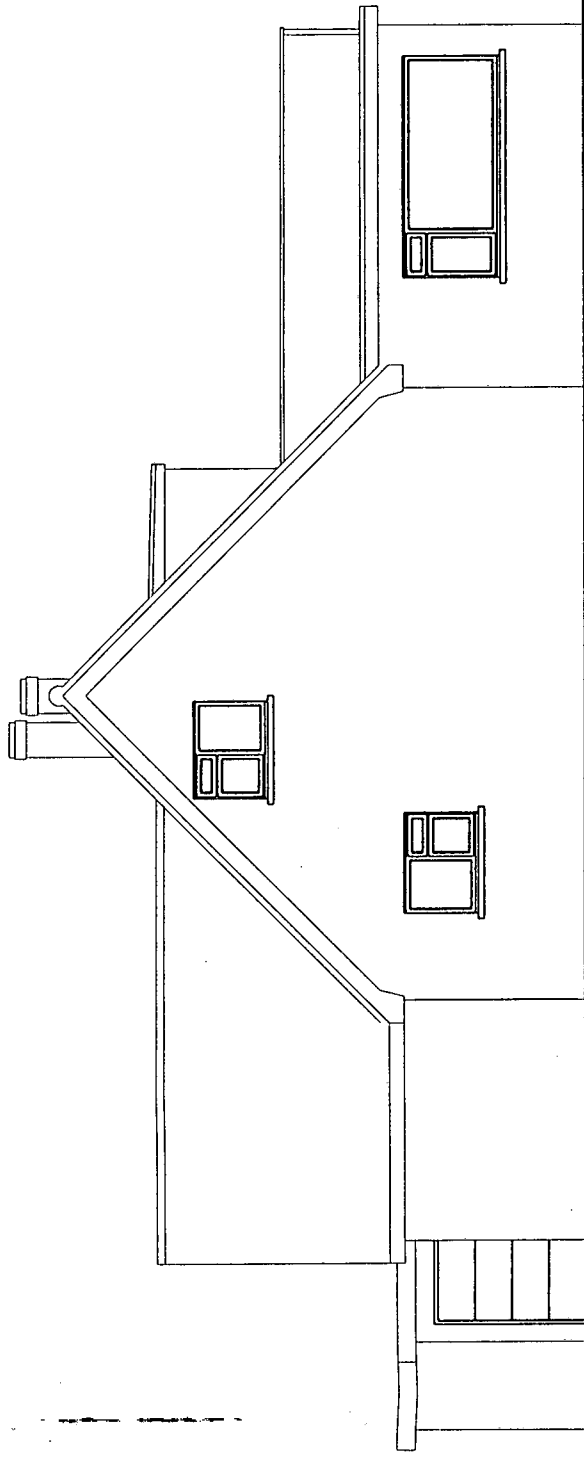

SIDE ELEVATION

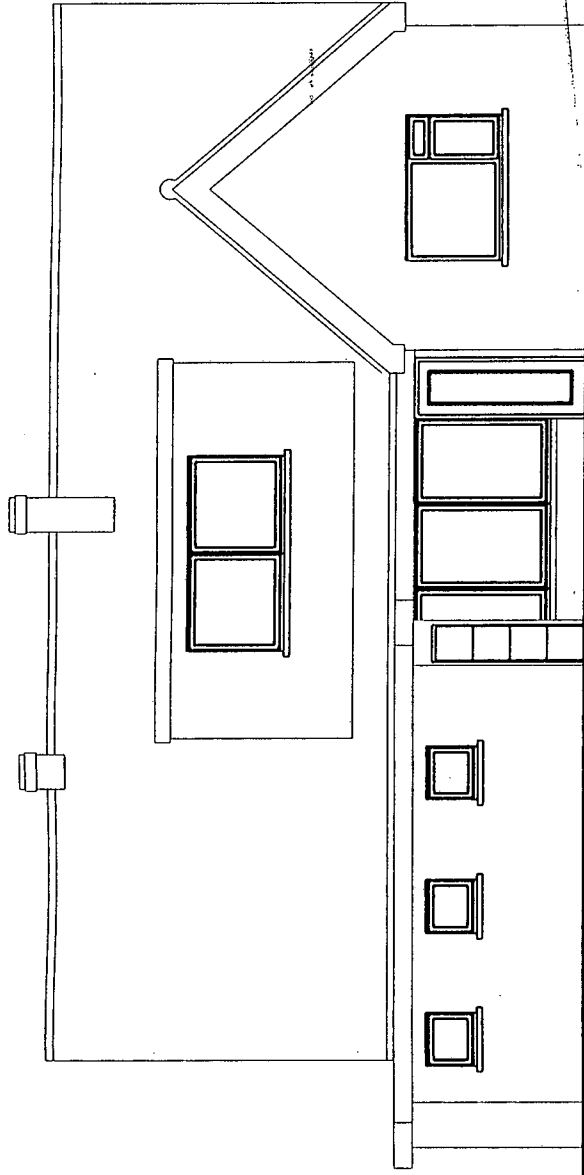

FRONT ELEVATION


NOTES

ROOF - Blue/green rolled pan tiles to pitched roof. Felted flat roofs elsewhere


WALLS - Mixed stock face brickwork. New England style boarding to gable walls.

WINDOWS/DOORS - Older style PVC and aluminium framed double glazed units.

ARUN DISTRICT COUNCIL			
No.	AW	48	07
RECEIVED			09-02-07

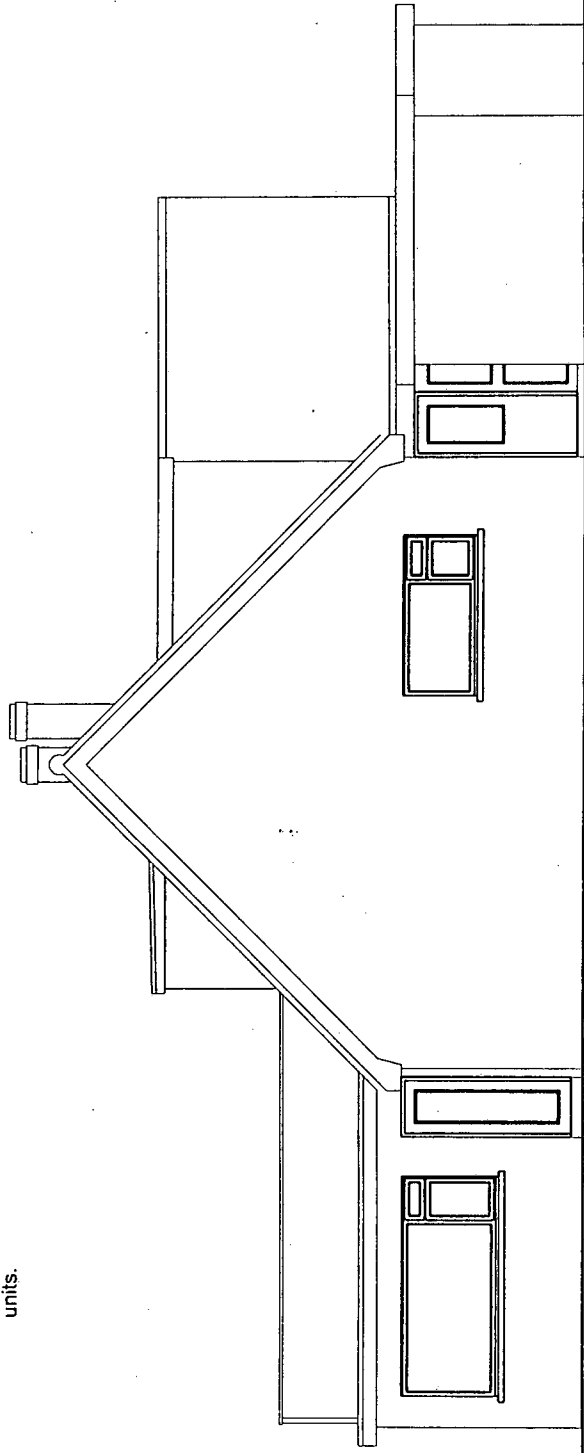

SIDE ELEVATION

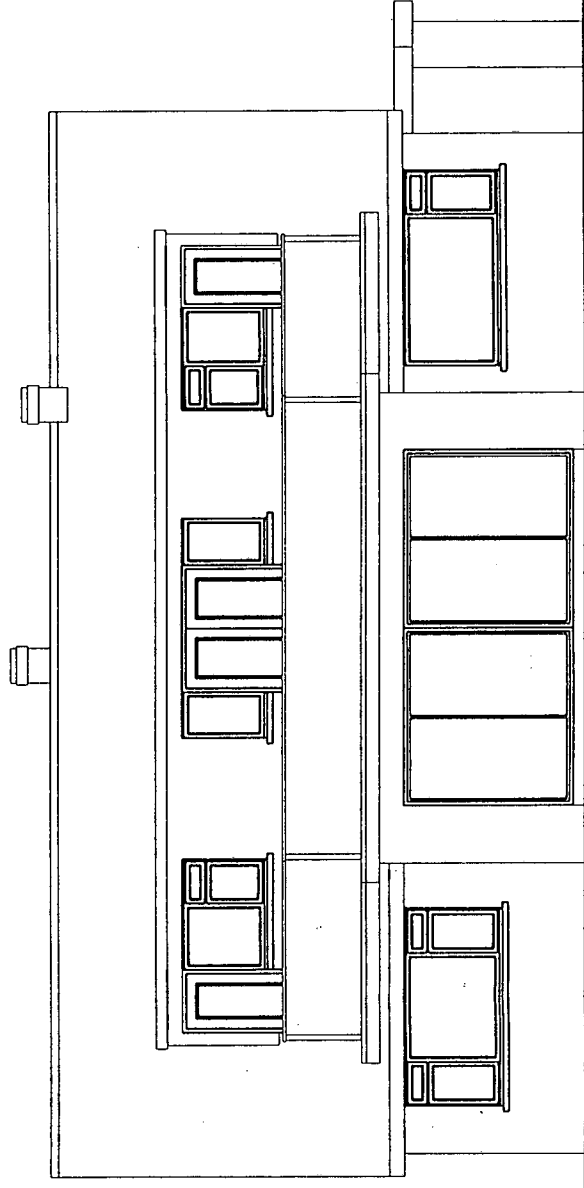

REAR ELEVATION

EXISTING ELEVATIONS

SUSSEX BUILDING CONSULTANCY LIMITED PROJECT -32 THE FAIRWAY, ALDWICK, BOGNOR REGIS. SCALE - 1/100 REVISIONS - DATE -	SBCL 1 COURDELYS BERSTED STREET BOGNOR REGIS PO22 8GE TEL/FAX - (01243) 861279
--	---