



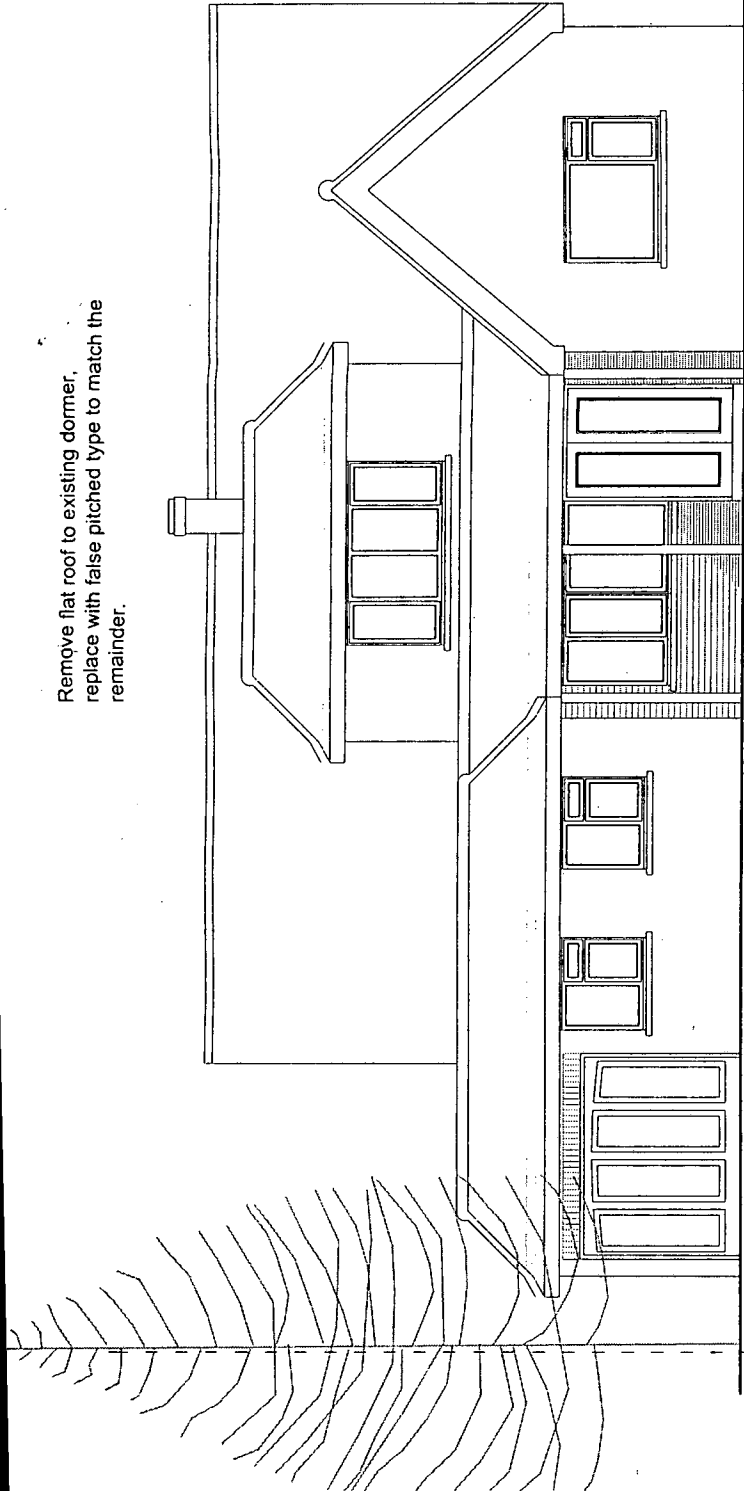

Remove flat roof to existing dormer, replace with false pitched type to match the remainder.

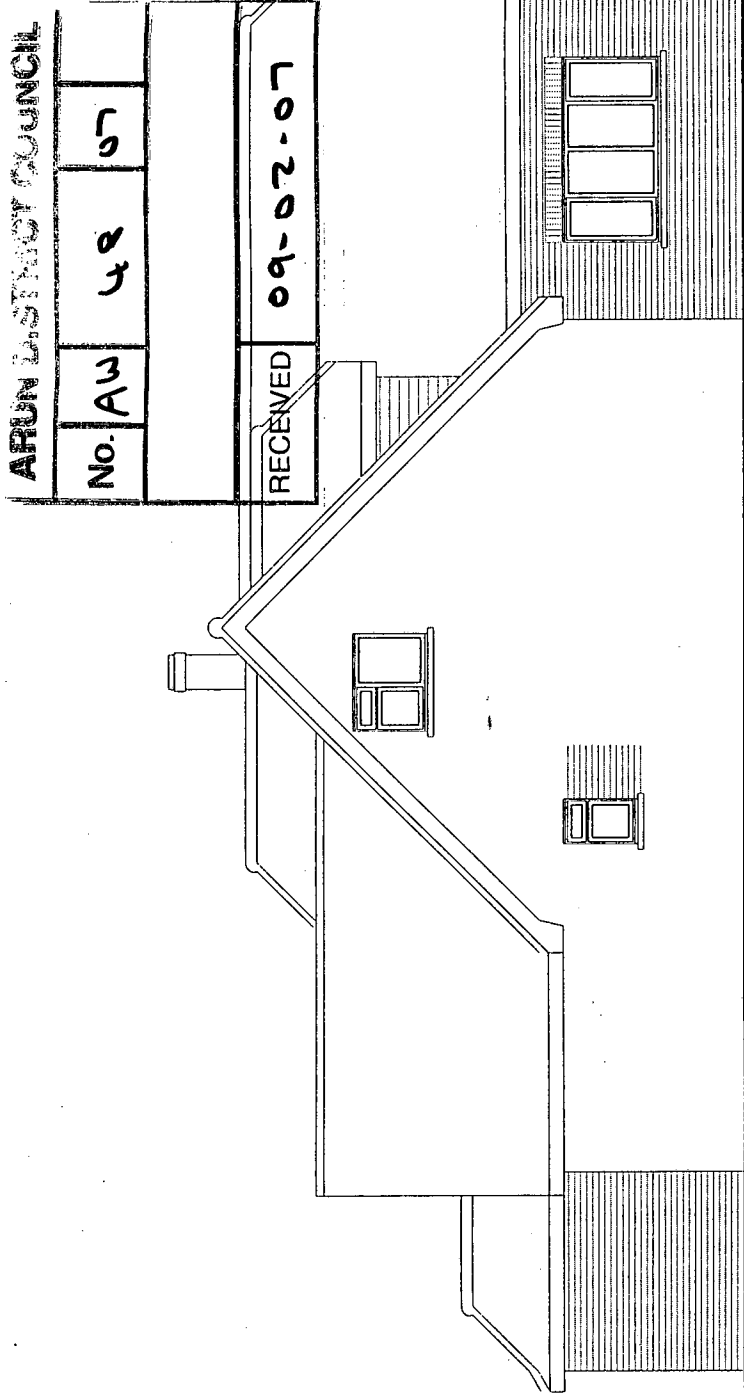


ARUN DISTRICT COUNCIL			
No.	AW	48	97
RECEIVED 09-02-07			

FRONT ELEVATION

NOTES


- ROOF - Blue/green rolled pan tiles to pitched roof to match with existing. Felted flat roof behind false pitch detail.
- WALLS - Mixed stock face brickwork to match with existing. New England style boarding to dormers to match existing gable walls.
- WINDOWS/DOORS - New white PVC framed double glazed units to match with existing.

SIDE ELEVATION

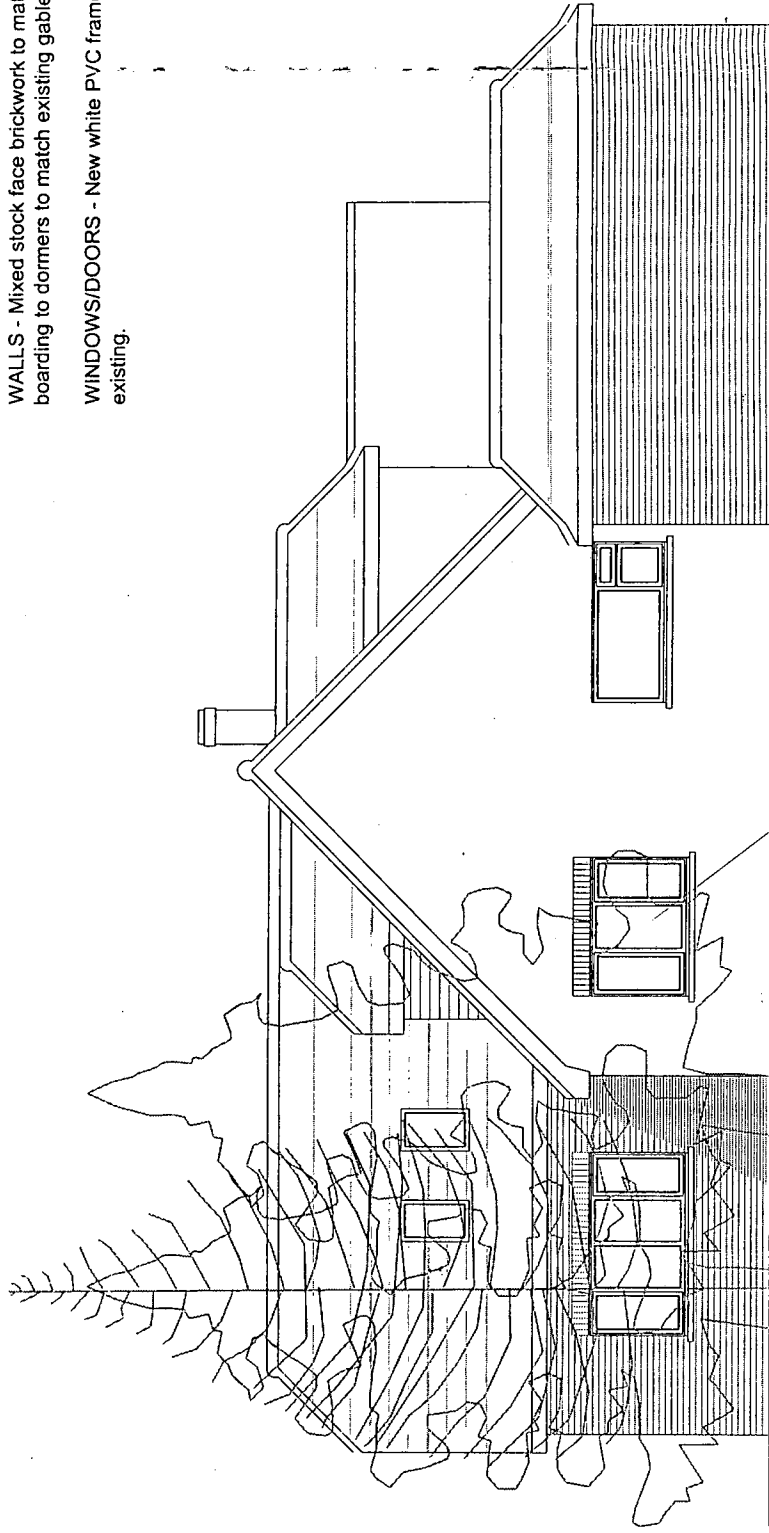

New window.

SIDE ELEVATION

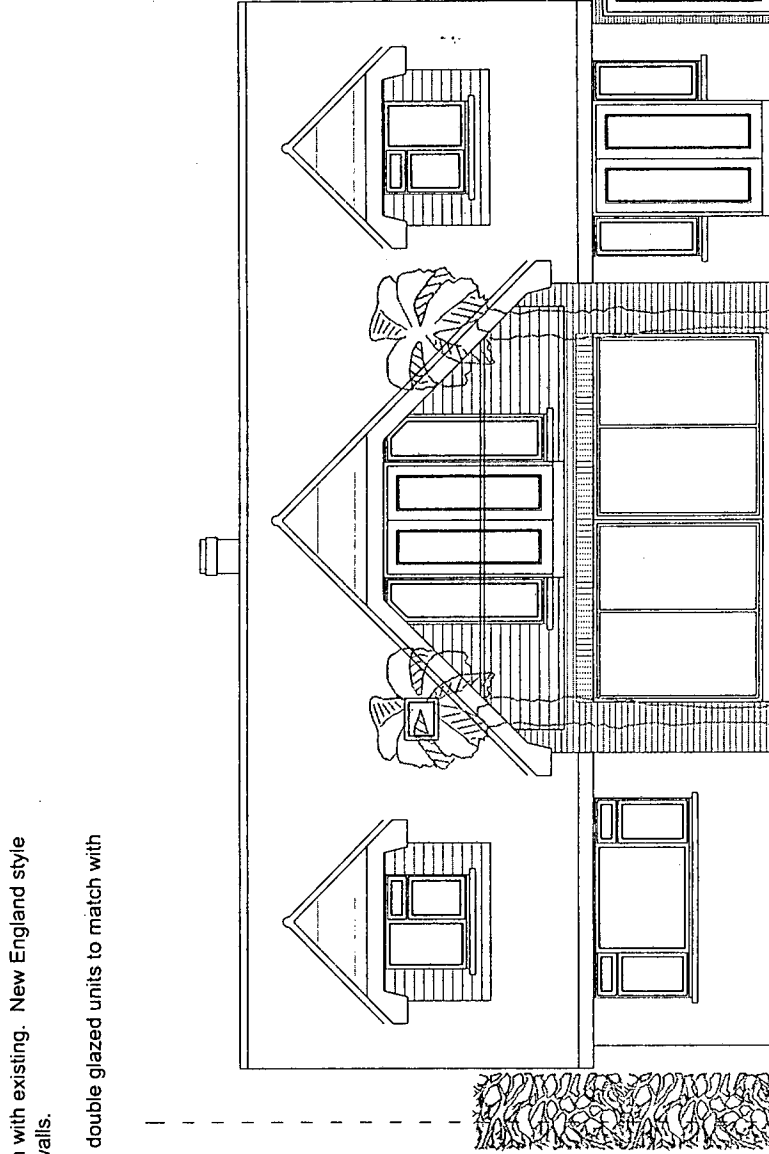

REAR ELEVATION

PROPOSED ELEVATIONS

SUSSEX BUILDING CONSULTANCY LIMITED PROJECT - 32 THE FAIRWAY, ALDWICK, BOGNOR REGIS. SCALE - 1/100 REV - A DATE - 15/12/2006	SBCL 1 COURDELYS BERSTED STREET BOGNOR REGIS POZZ AVE TEL/FAX - (0743) 861379
---	--