

AW/48/12/T


IJ CONCEPTS LTD



Suite 100, Fareham Reach
166 Fareham Road, Gosport,
Hampshire. PO13 0FW

Telephone: 01329 288684 Email: office@ijconcepts.co.uk

JOB TITLE 28 Kingsway, Craigwell. PO21 4DH		Block Plan	
DRAWN CA	SCALE 1:500	JOB NO 11-848	DWG NO 02
DATE Oct.11	CHECKED	REV	DATE
		BY	

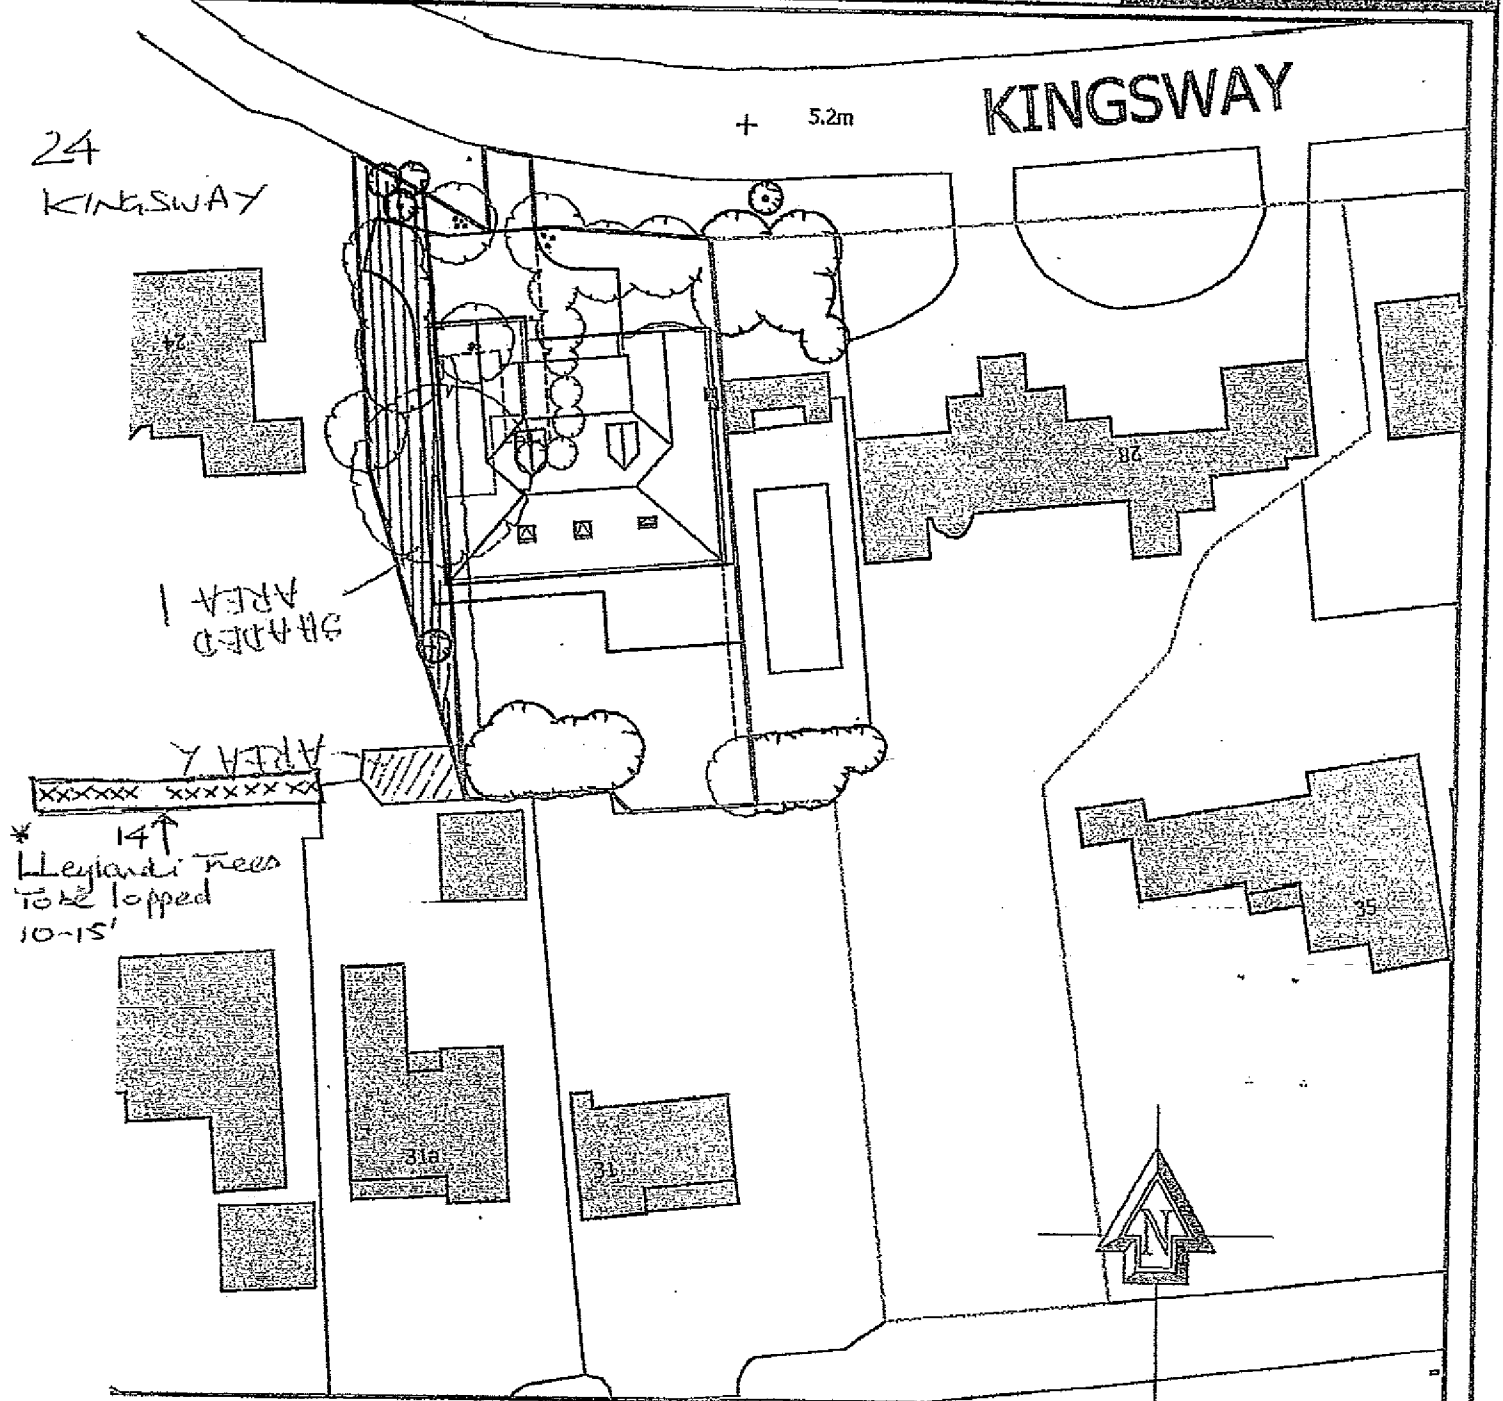

Ordnance Survey (c) Crown Copyright 2011. All rights reserved. Licence number 100020449

Block Plan 1:500



1:500 scale bar (Metres)