
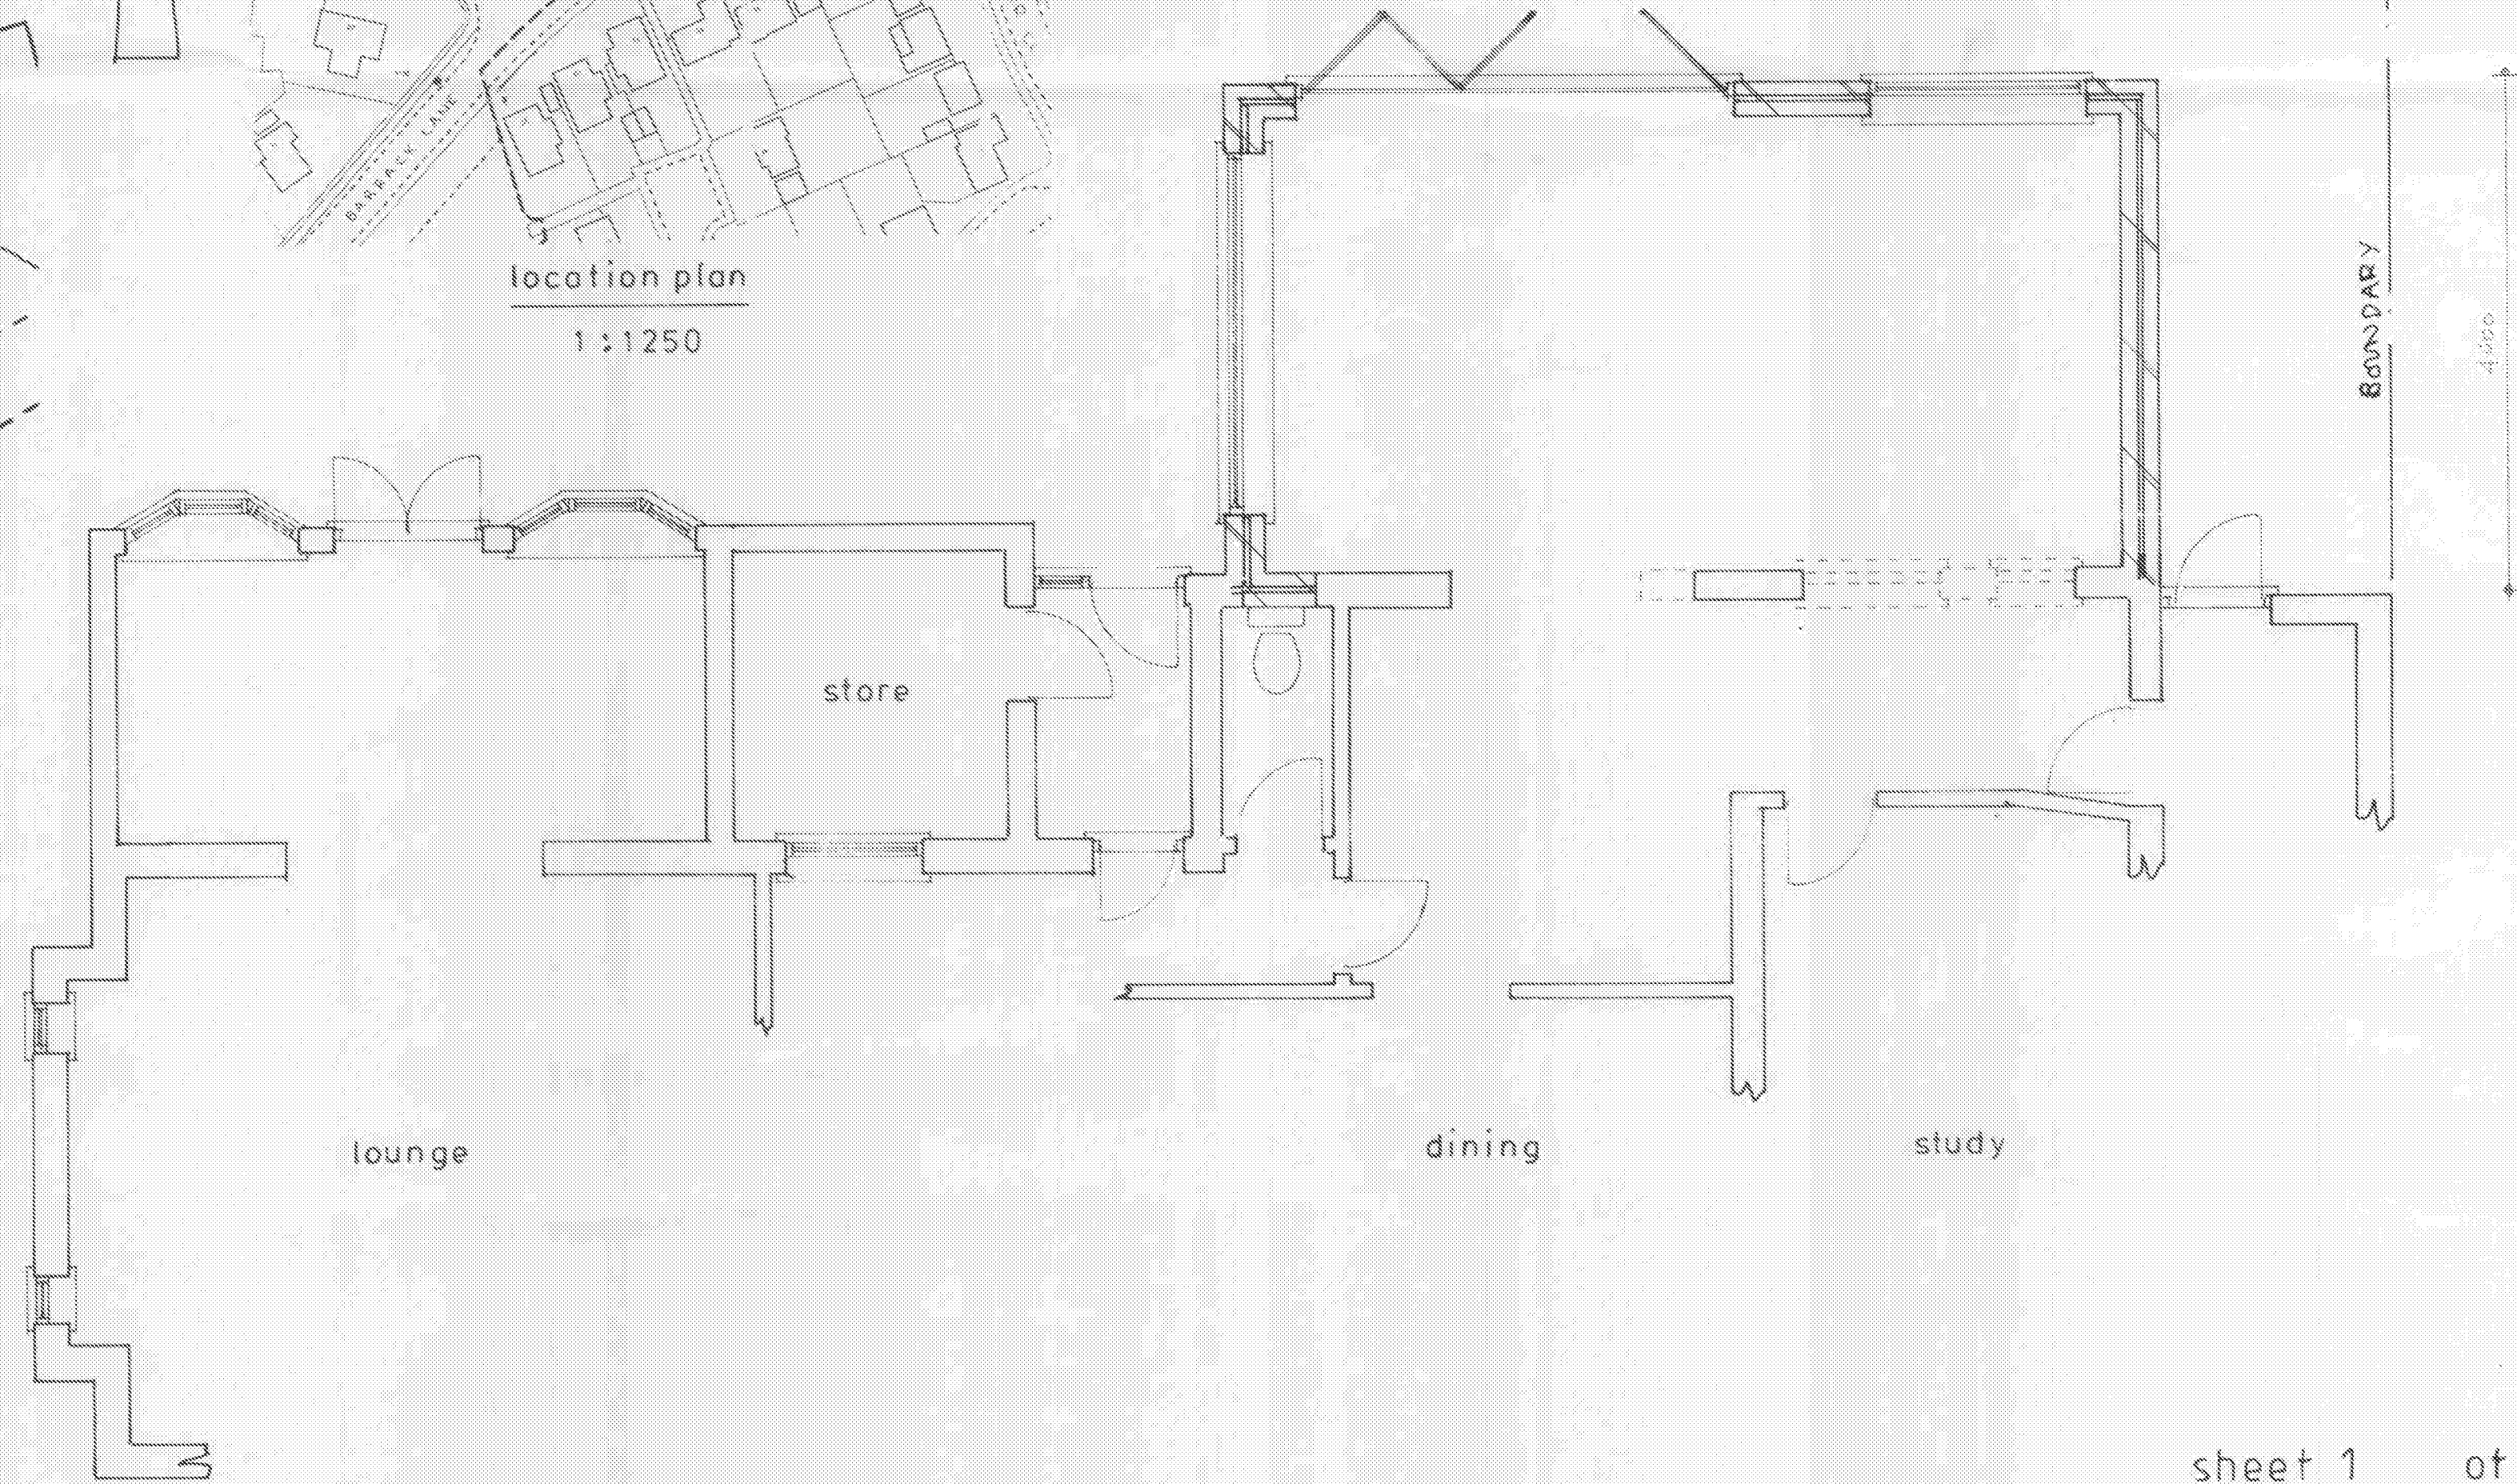


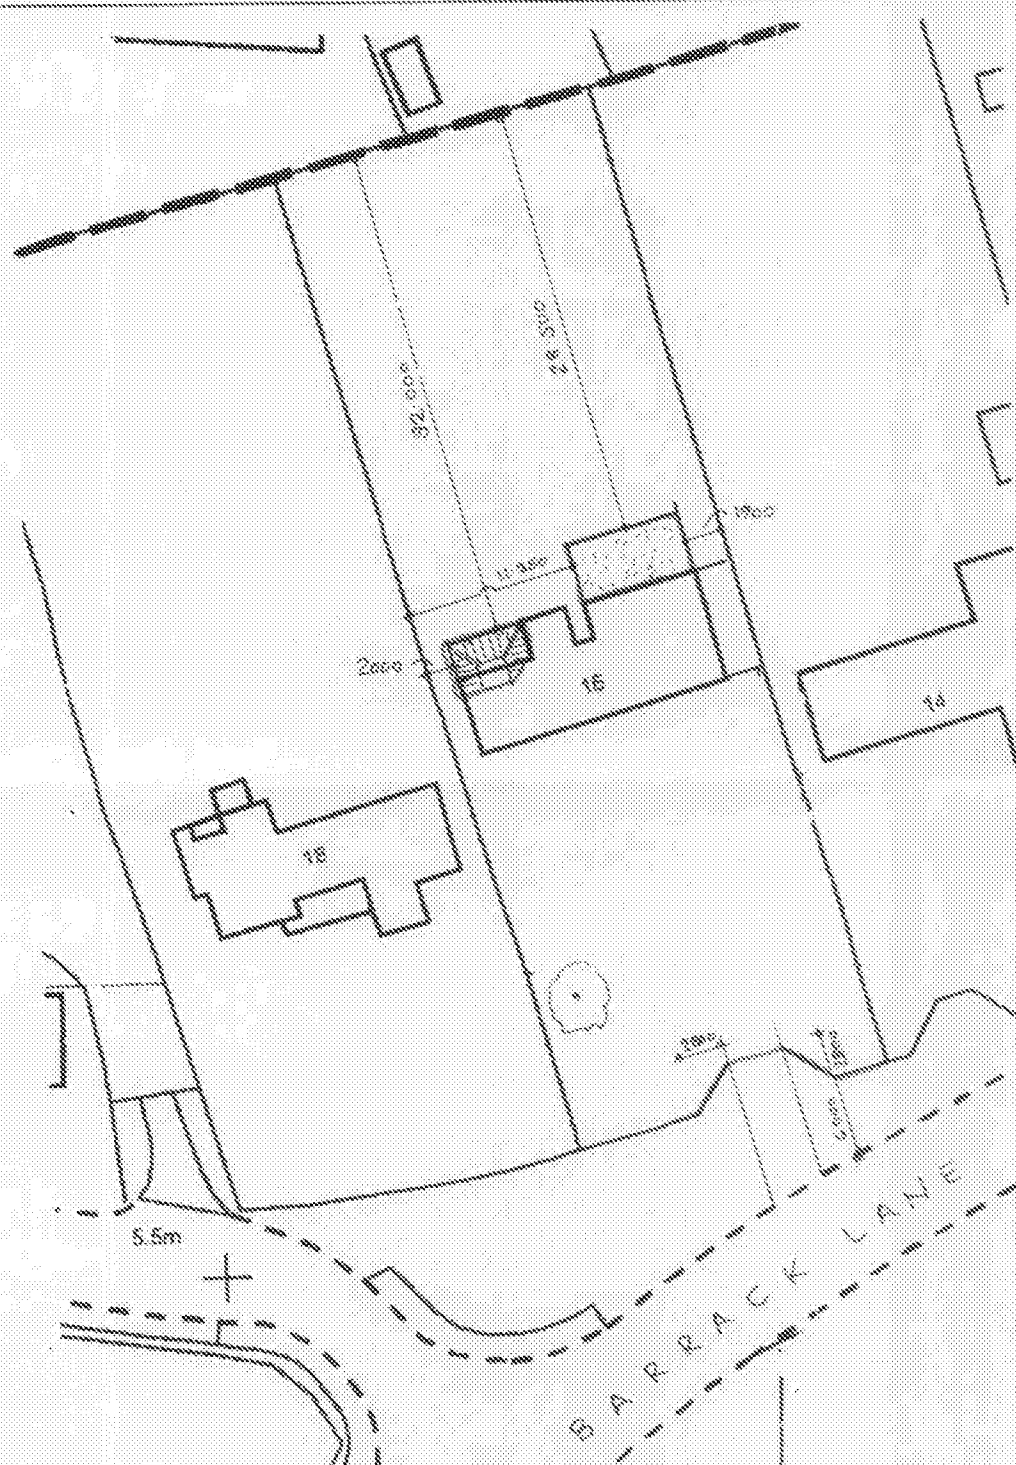

Proposed

PROPOSED 1ST FLOOR AND SINGLE STOREY EXTENSIONS AT 16, BARRACK LANE, ALDWICK
FOR MR. & MRS. T. KEET.

sheet 1 of 5

Bryan Butcher
Rainbow Cottage
Nyetimber Lane
Bozover Regis PO21 3JX