



north


west

south

1 : 100

1st floor plan

1 : 50

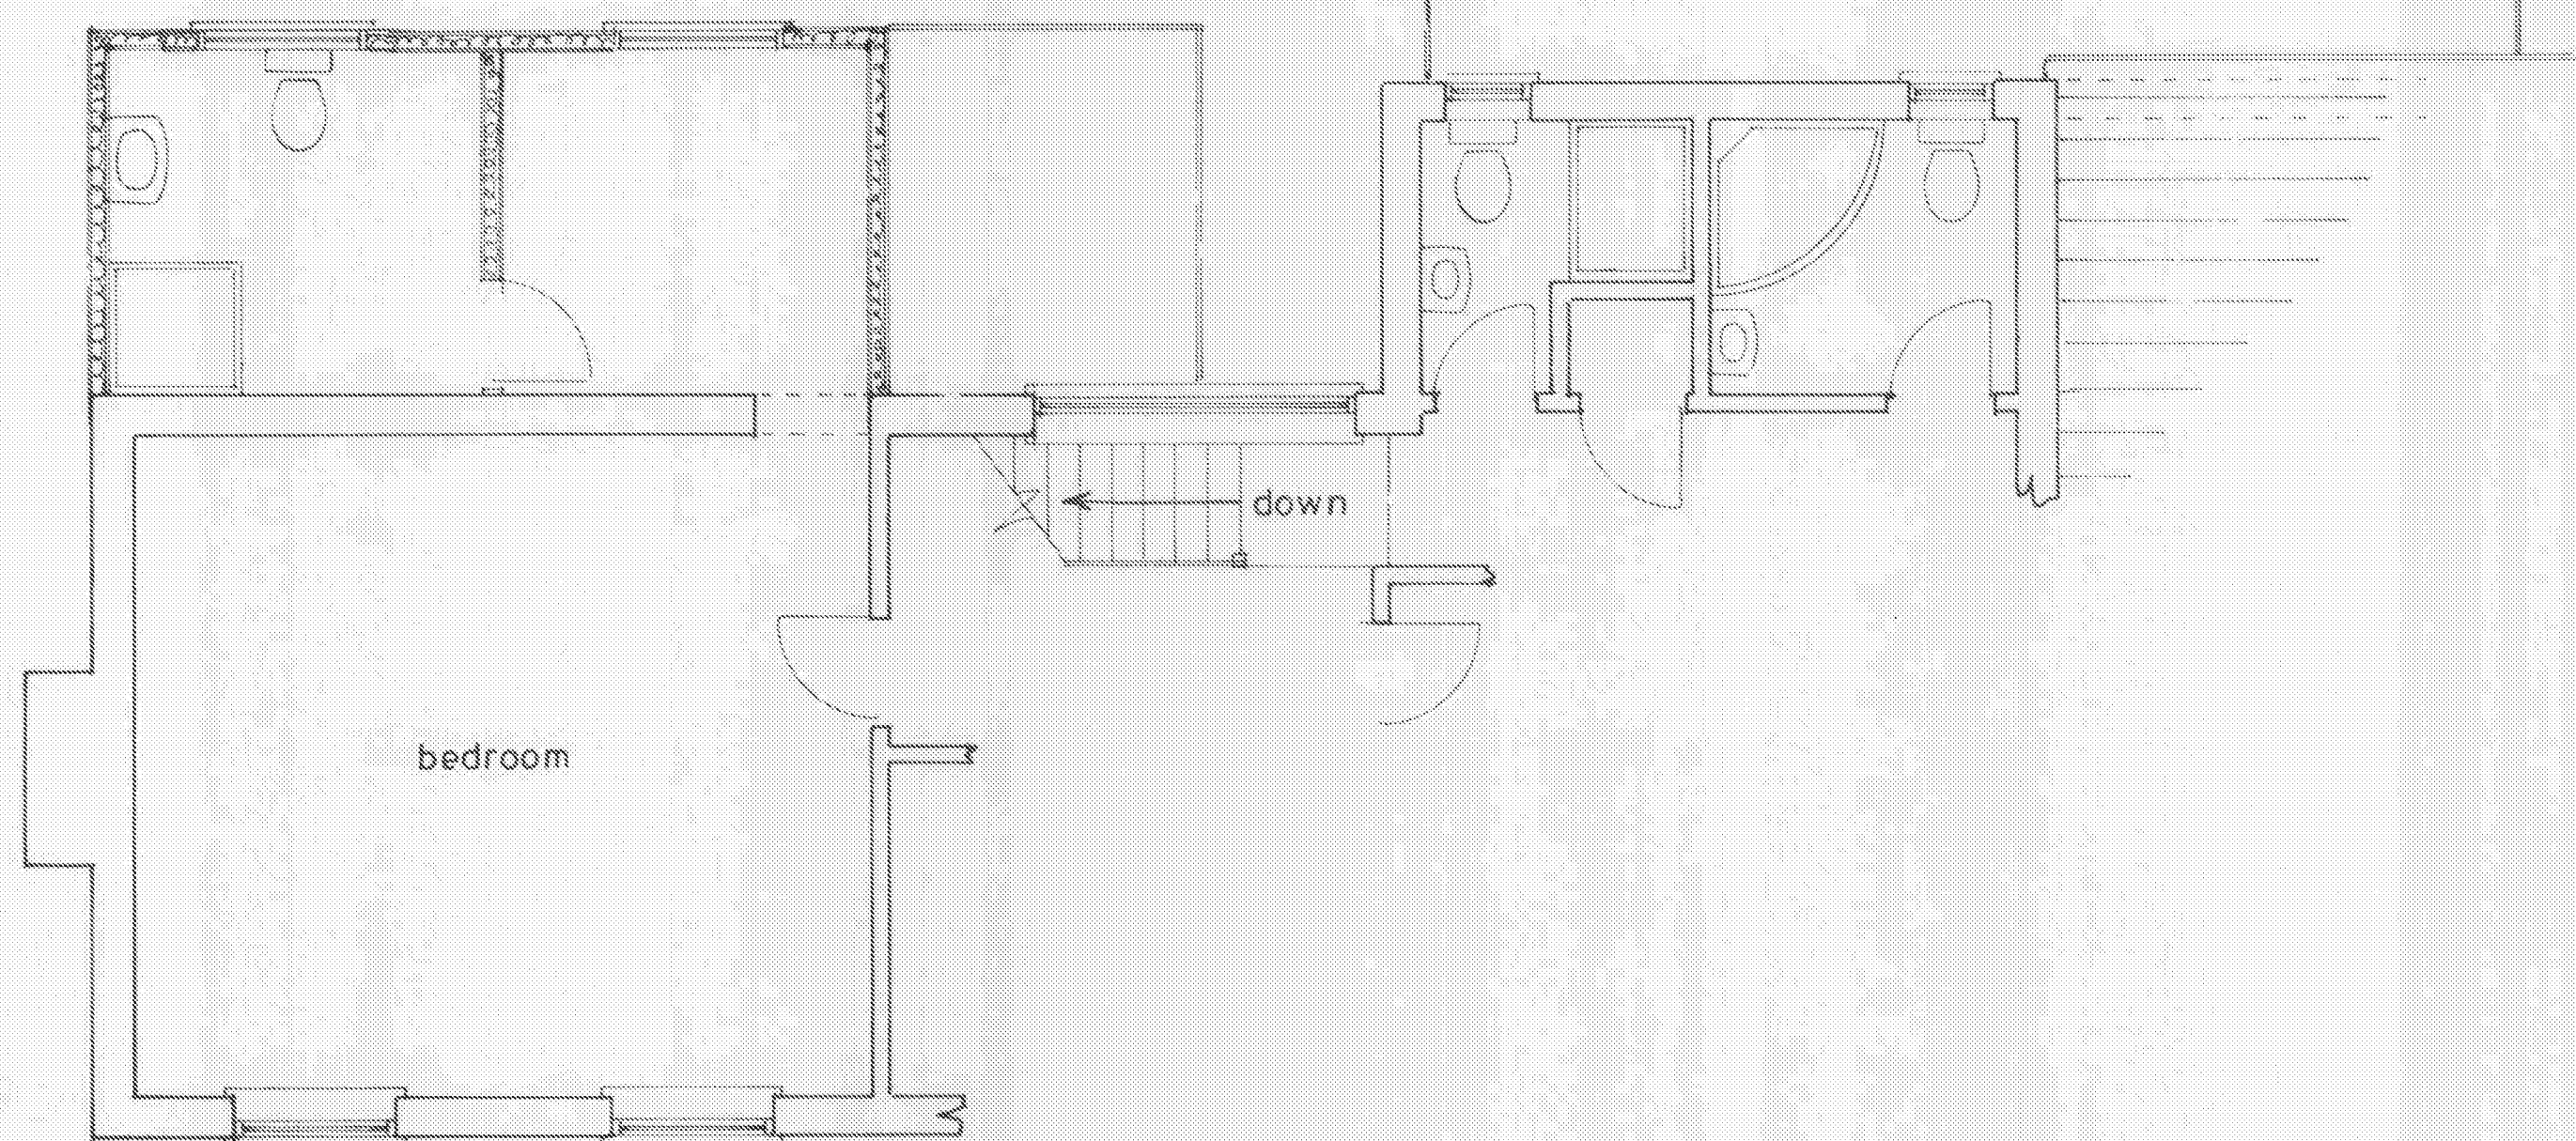

bedroom

down

Proposed

PROPOSED 1ST FLOOR AND SINGLE STOREY EXTENSIONS AT 16, BARRACK LANE, ALDWICK
FOR MR. & MRS. T. KEET.

sheet 2 of 5

Bryan Butcher
Rainbow Cottage
Nyetimber Lane
Bognor Regis PO21 3JX

