




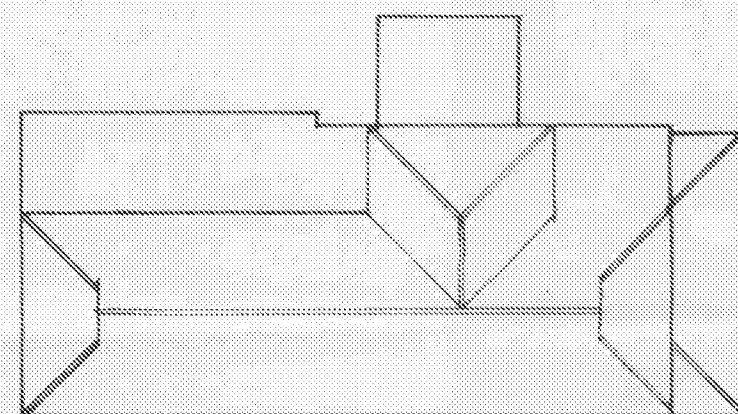

roof plan
1 : 200

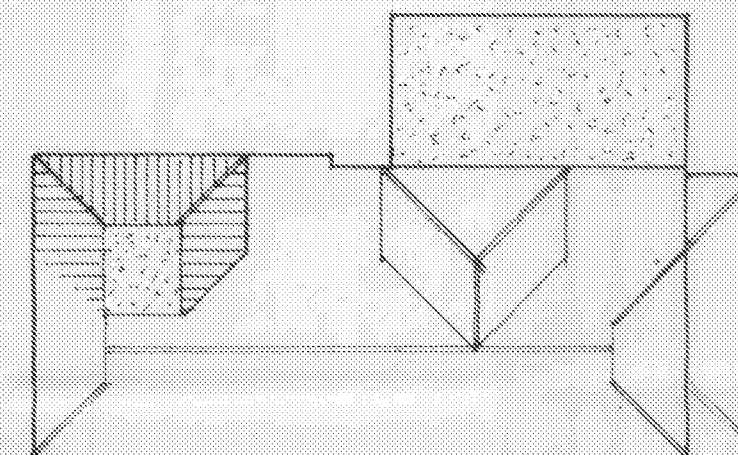

proposed roof plan

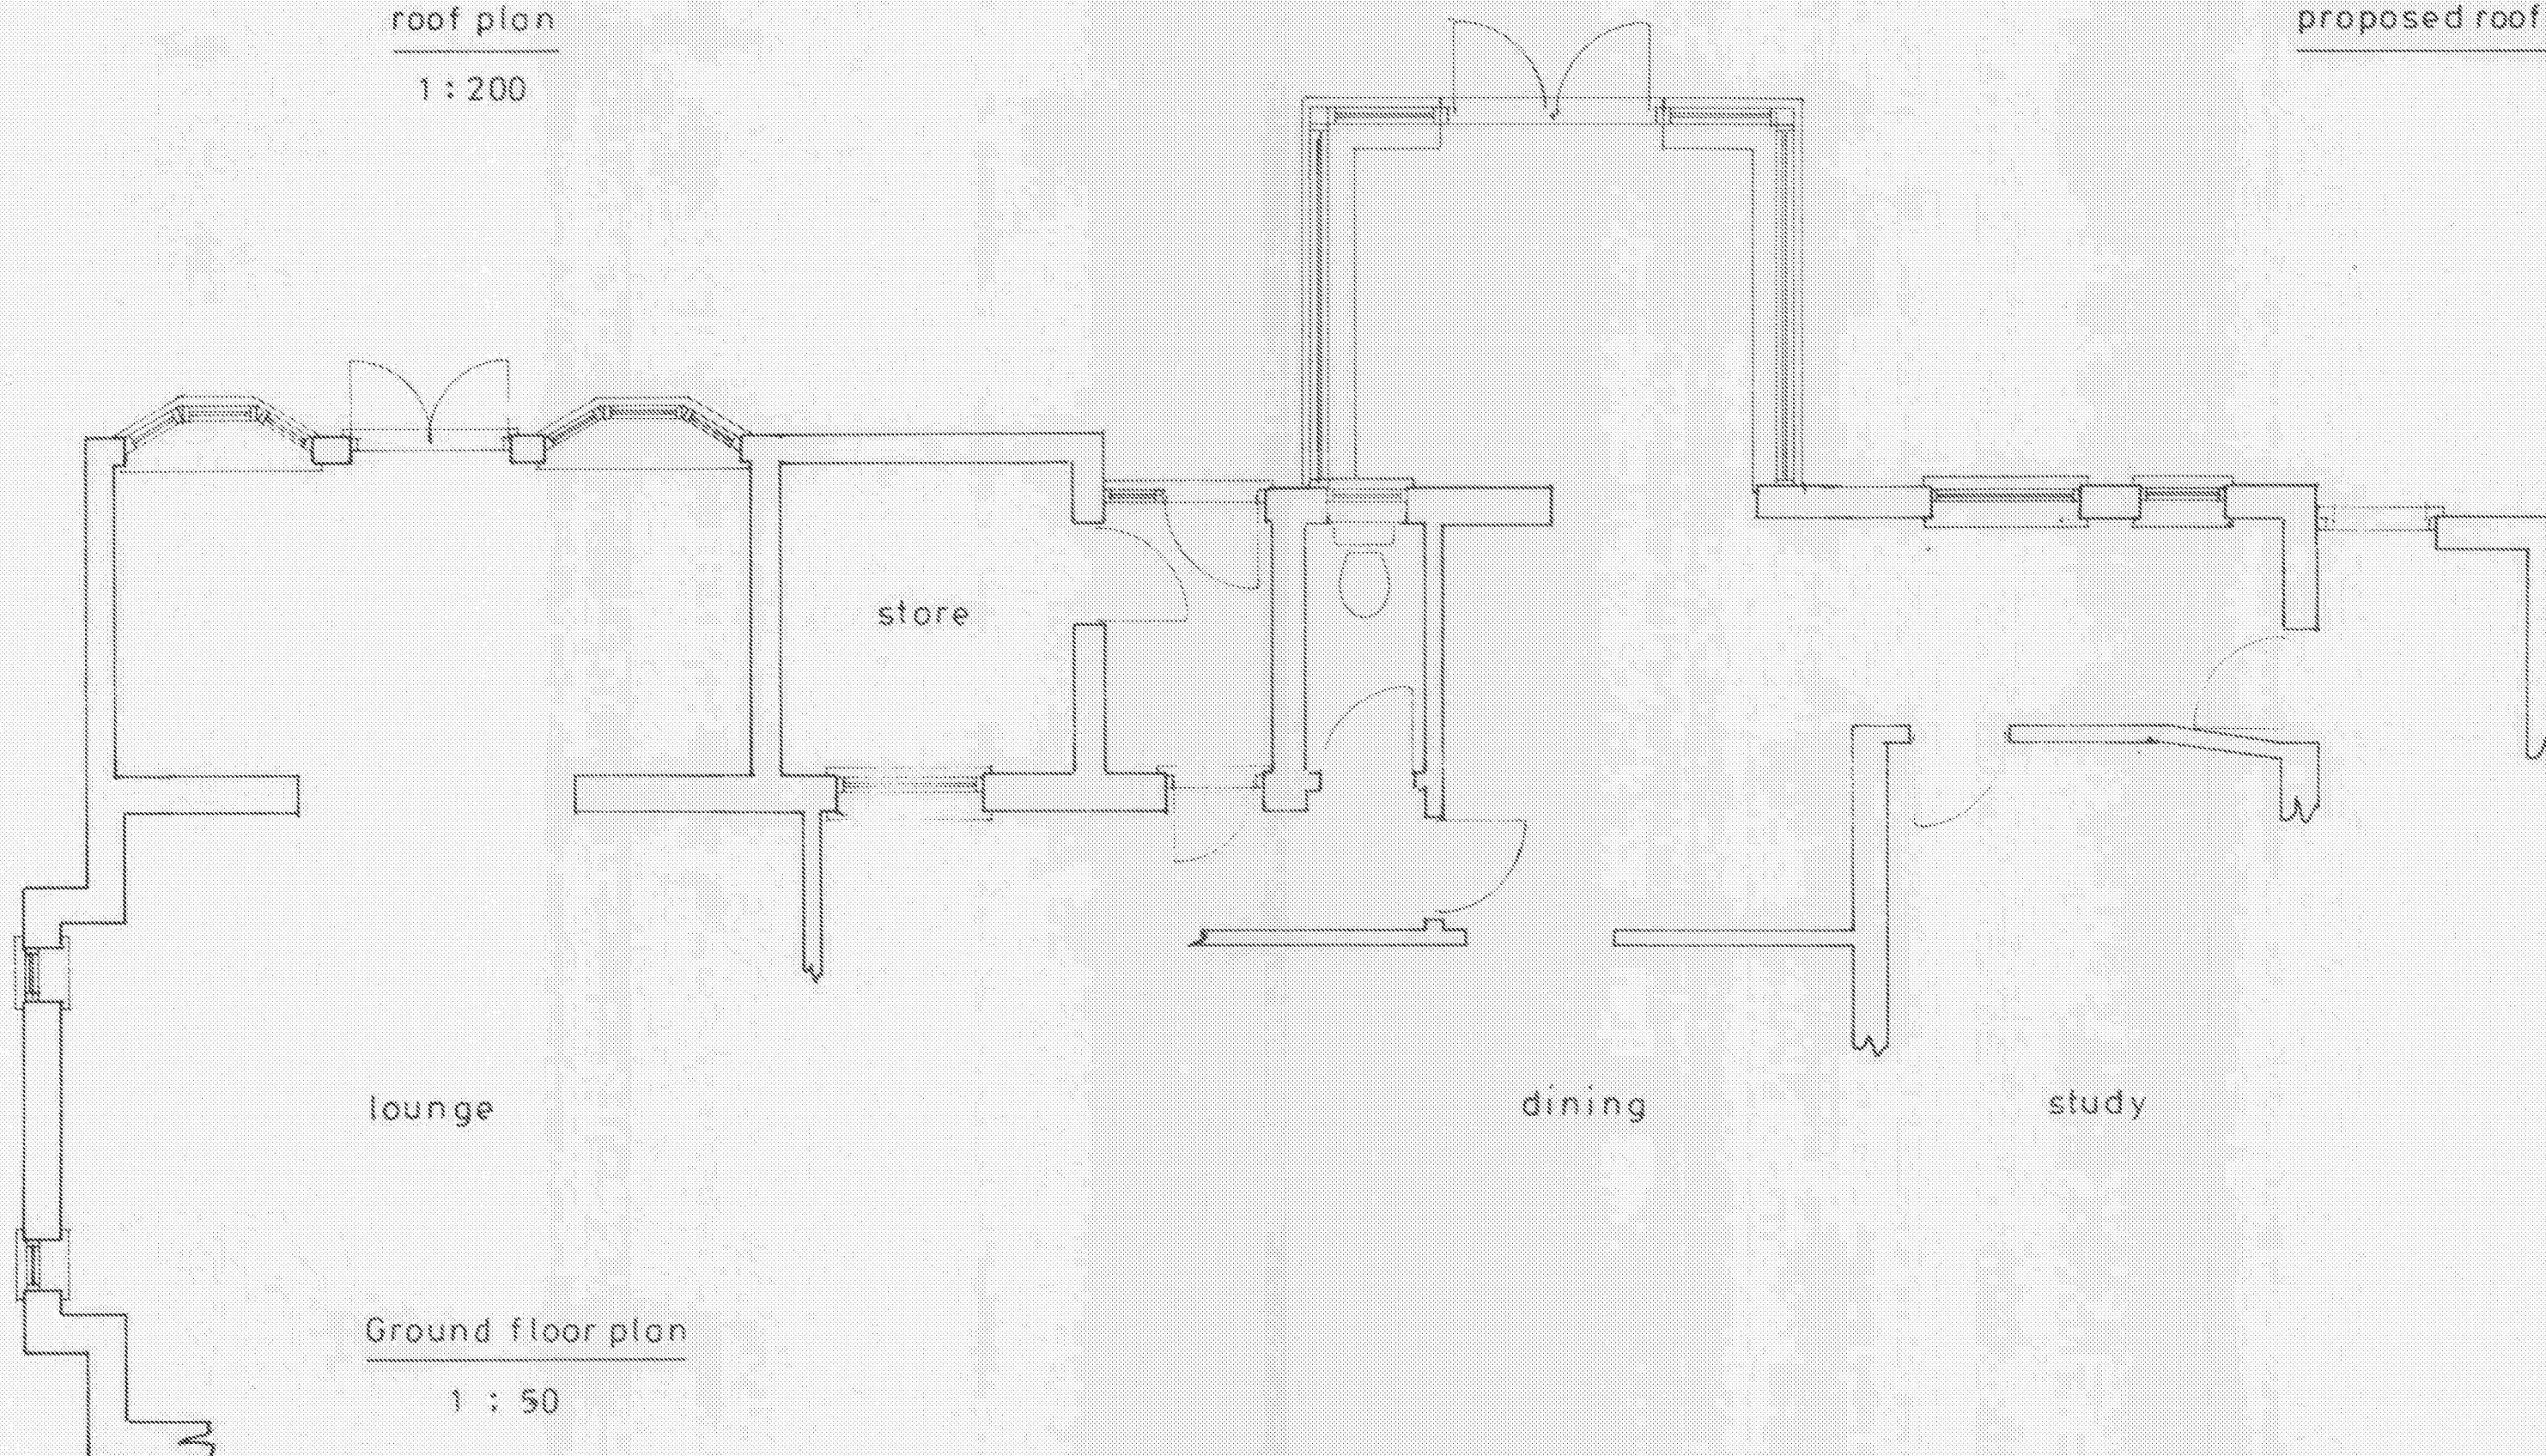

Ground floor plan
1 : 50

Existing

PROPOSED 1ST FLOOR AND SINGLE STOREY EXTENSIONS AT 16, BARRACK LANE, ALDWICK
FOR MR. & MRS. T. KEET.

sheet 3 of 5

Bryan Butcher
Rainbow Cottage
Nyetimber Lane
Bognor Regis PO21 3JX

