


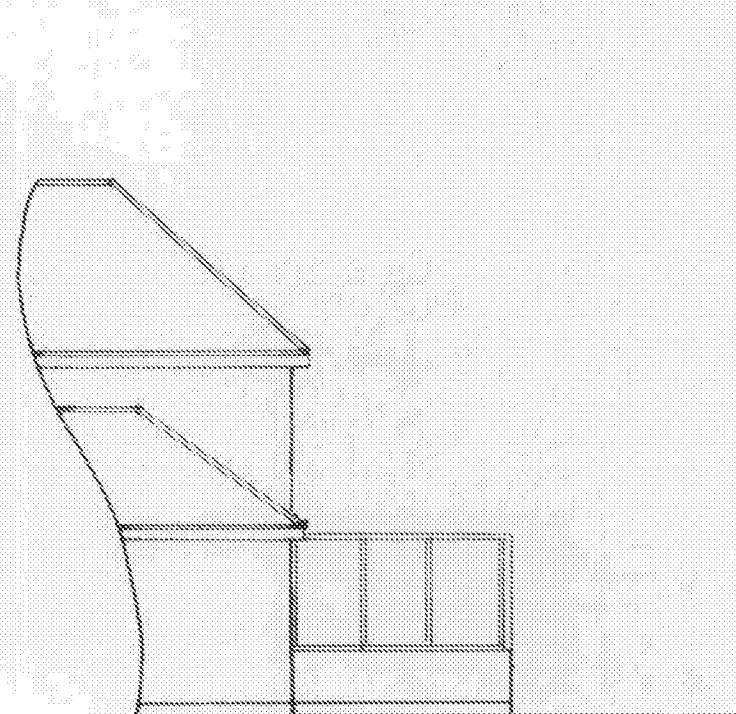


north




west

1 : 100

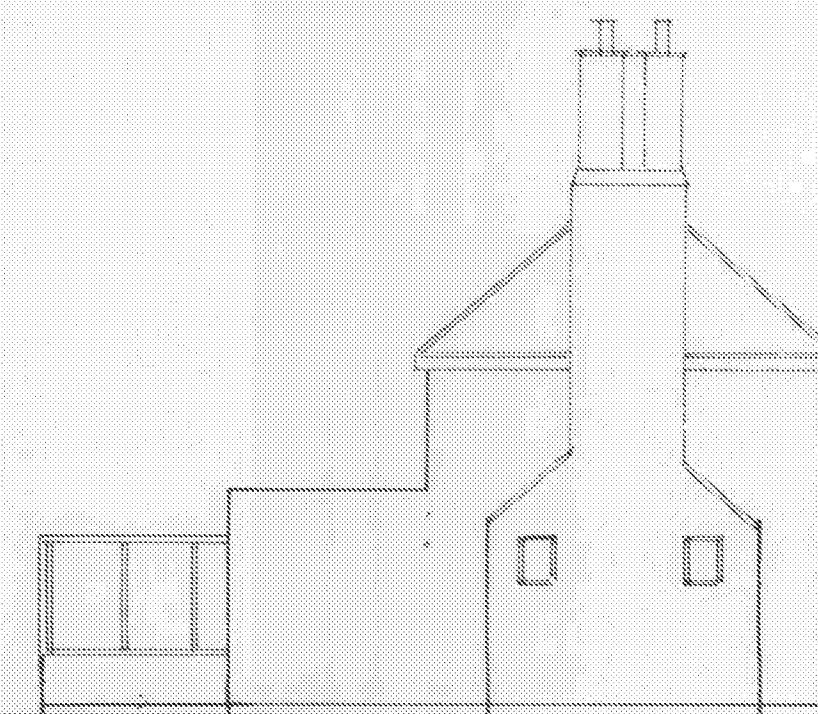

south

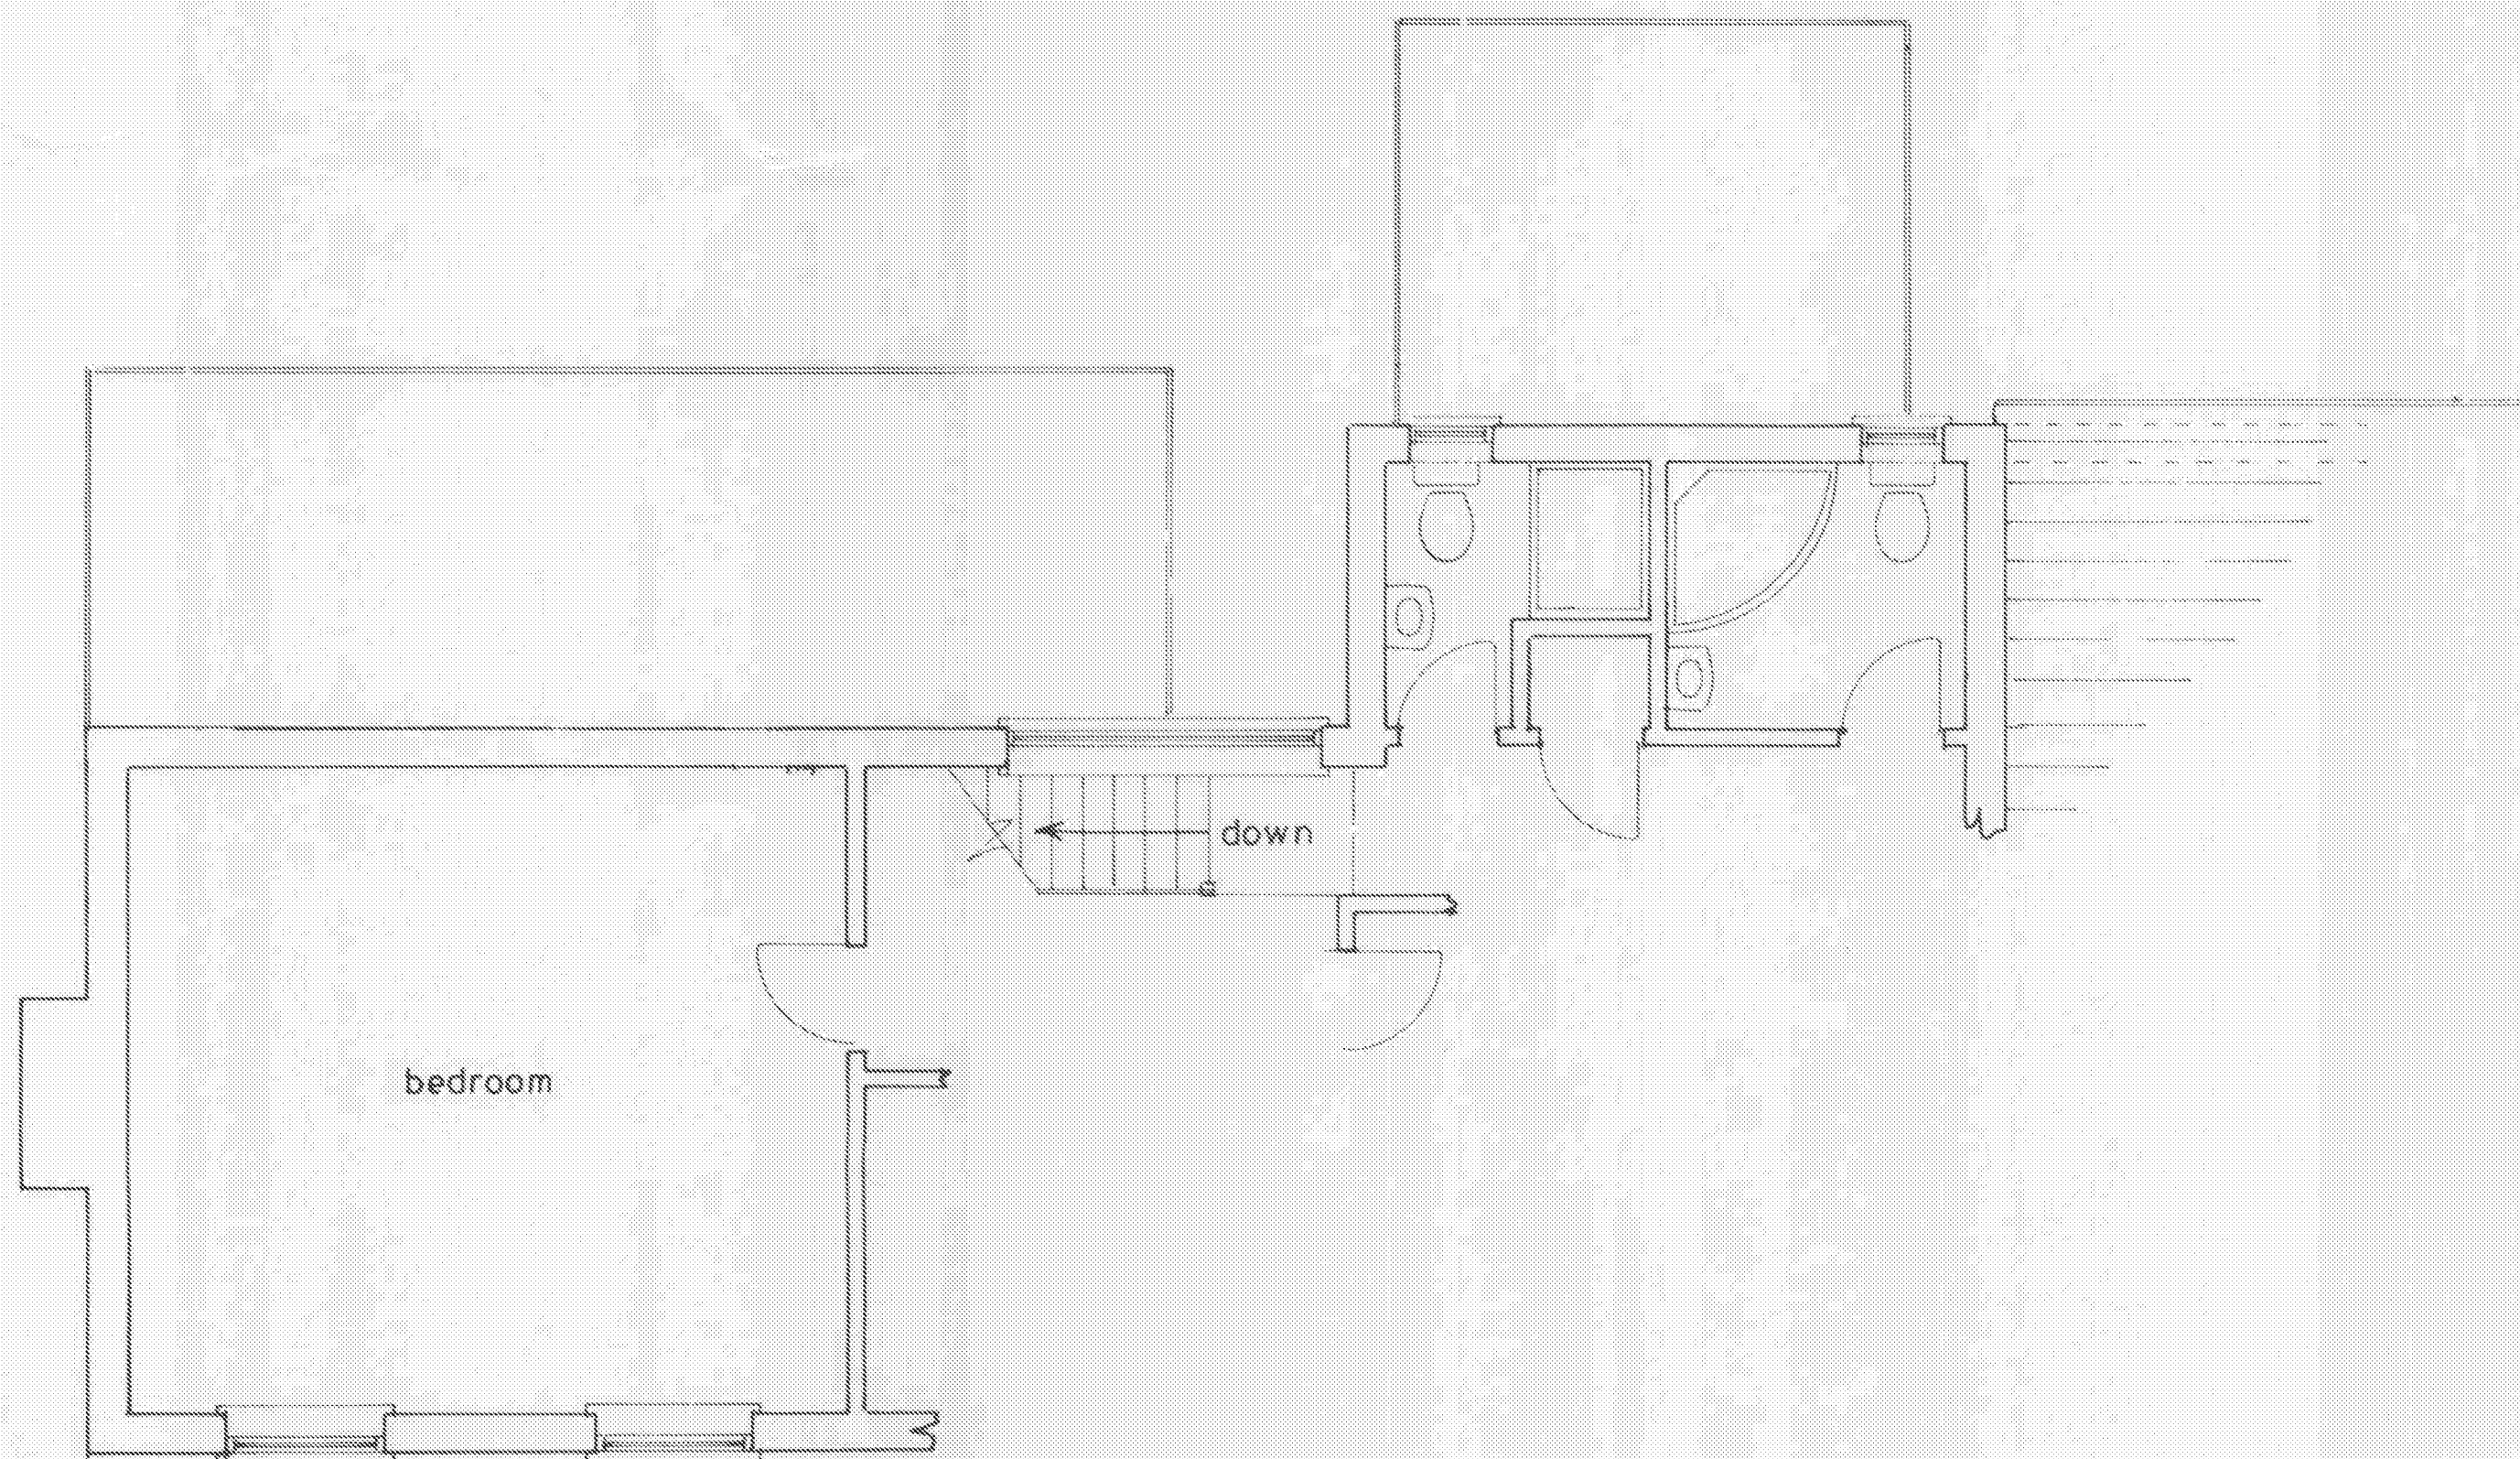

1st floor plan

1 : 50

Existing

PROPOSED 1ST FLOOR AND SINGLE STOREY EXTENSIONS AT 16, BARRACK LANE, ALDWICK
FOR MR. & MRS. T. KEET.

sheet 4 of 5

Bryan Butcher
Rainbow Cottage
Nyetimber Lane
Boonior Regis PO21 3JX

