



Plan
1 : 100

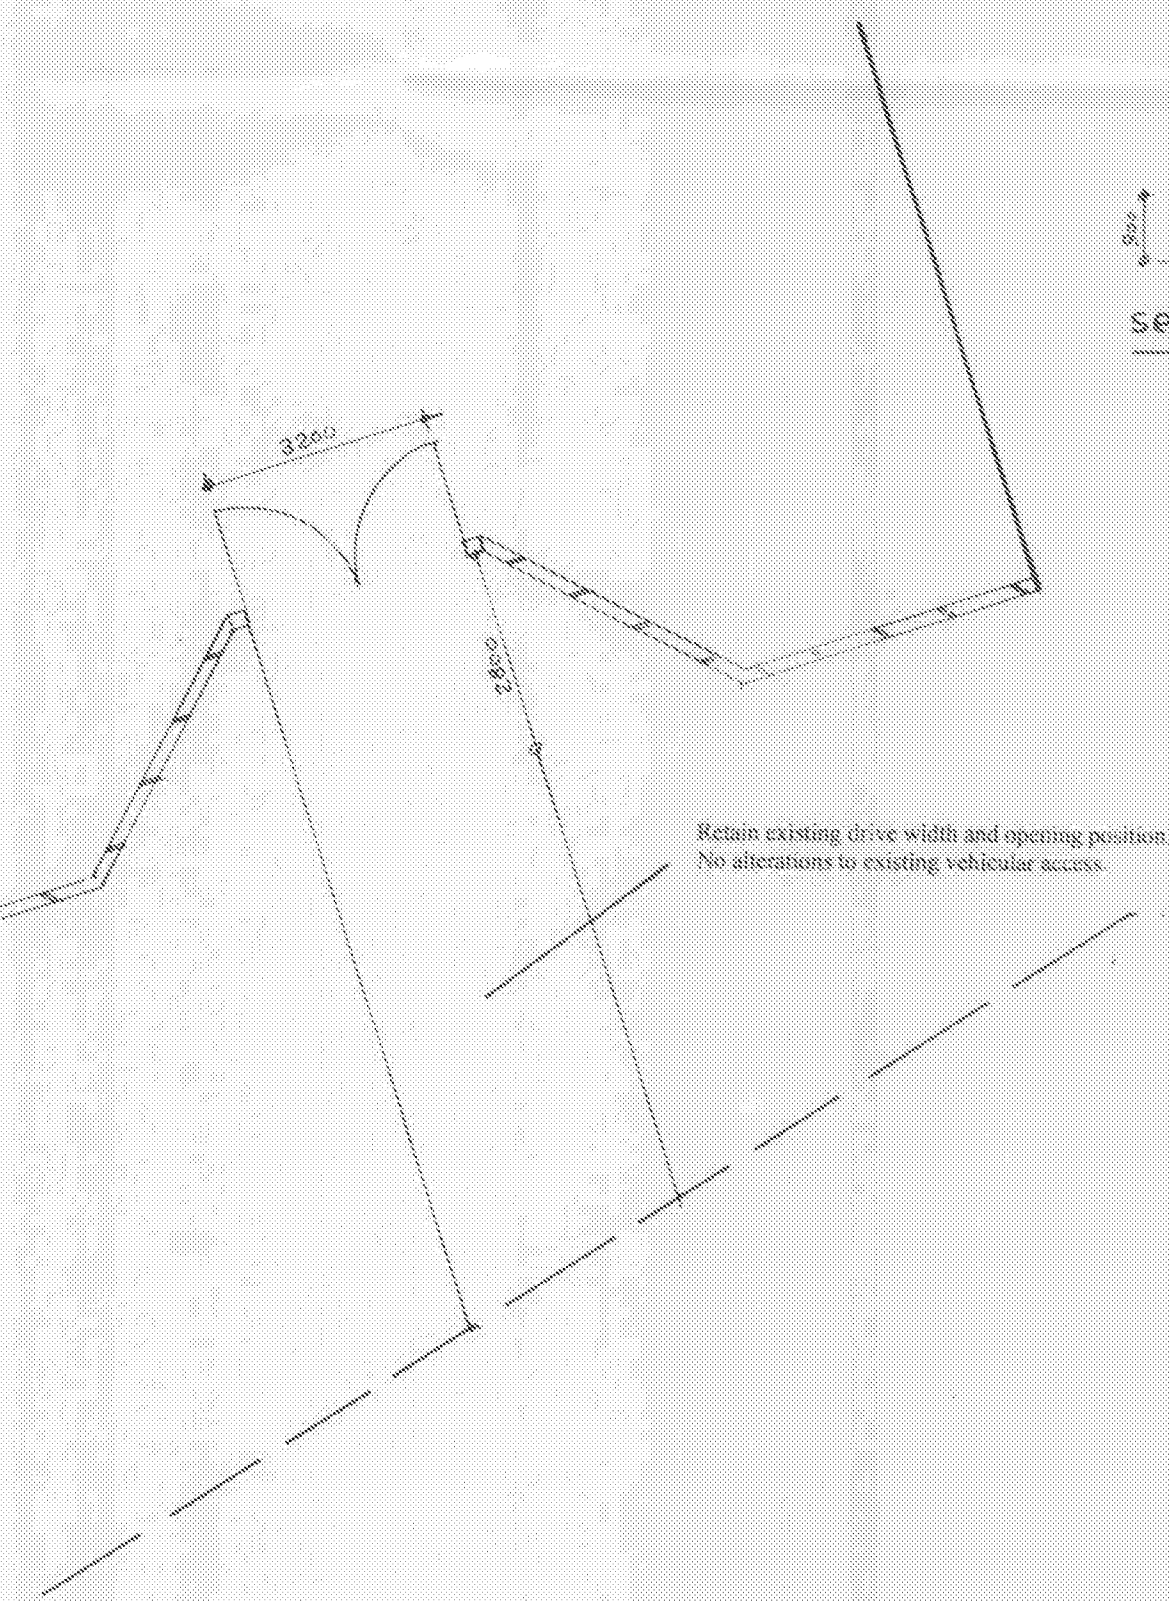

section

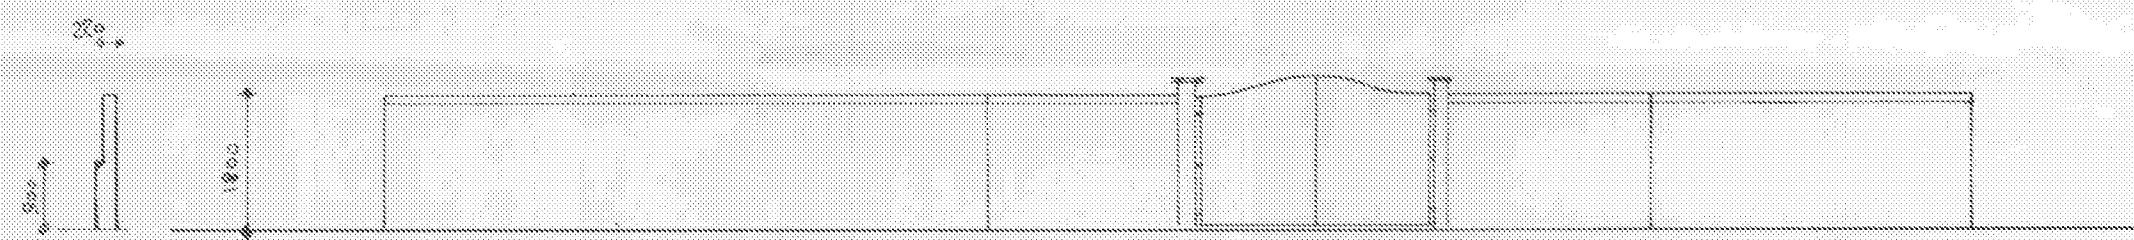

barrack lane
1 : 100

sheet 5 of 5

PROPOSED BOUNDARY WALL AT 16, BARRACK LANE, ALDWICK FOR MR. & MRS. T. KEET.

Bryan Butcher
Rainbow Cottage
Nyetimber Lane
Bognor Regis PO21 3JX