


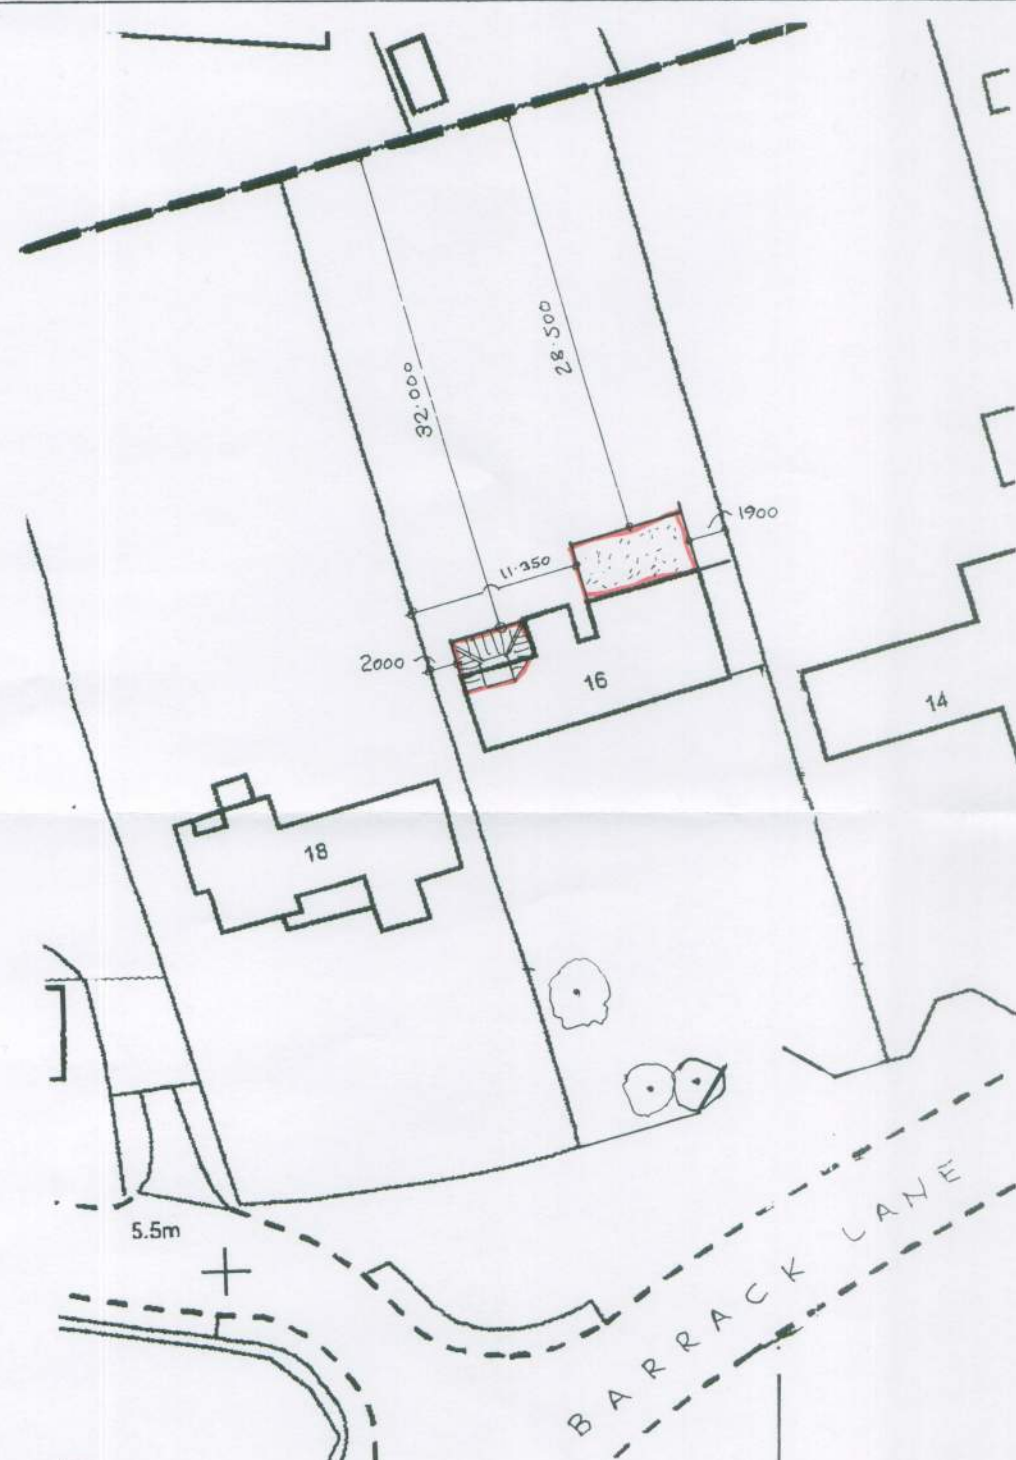


block plan

1 : 500




location plan

1 : 1250

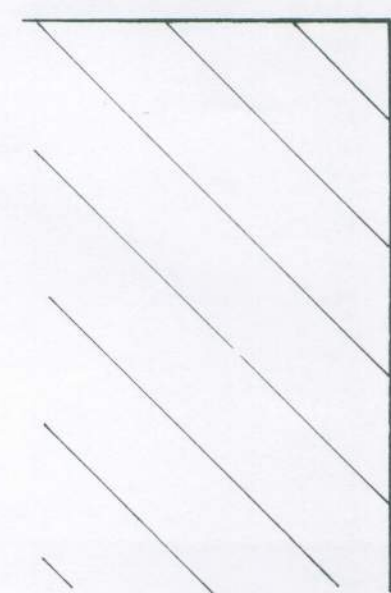

Ground floor plan

1 : 50

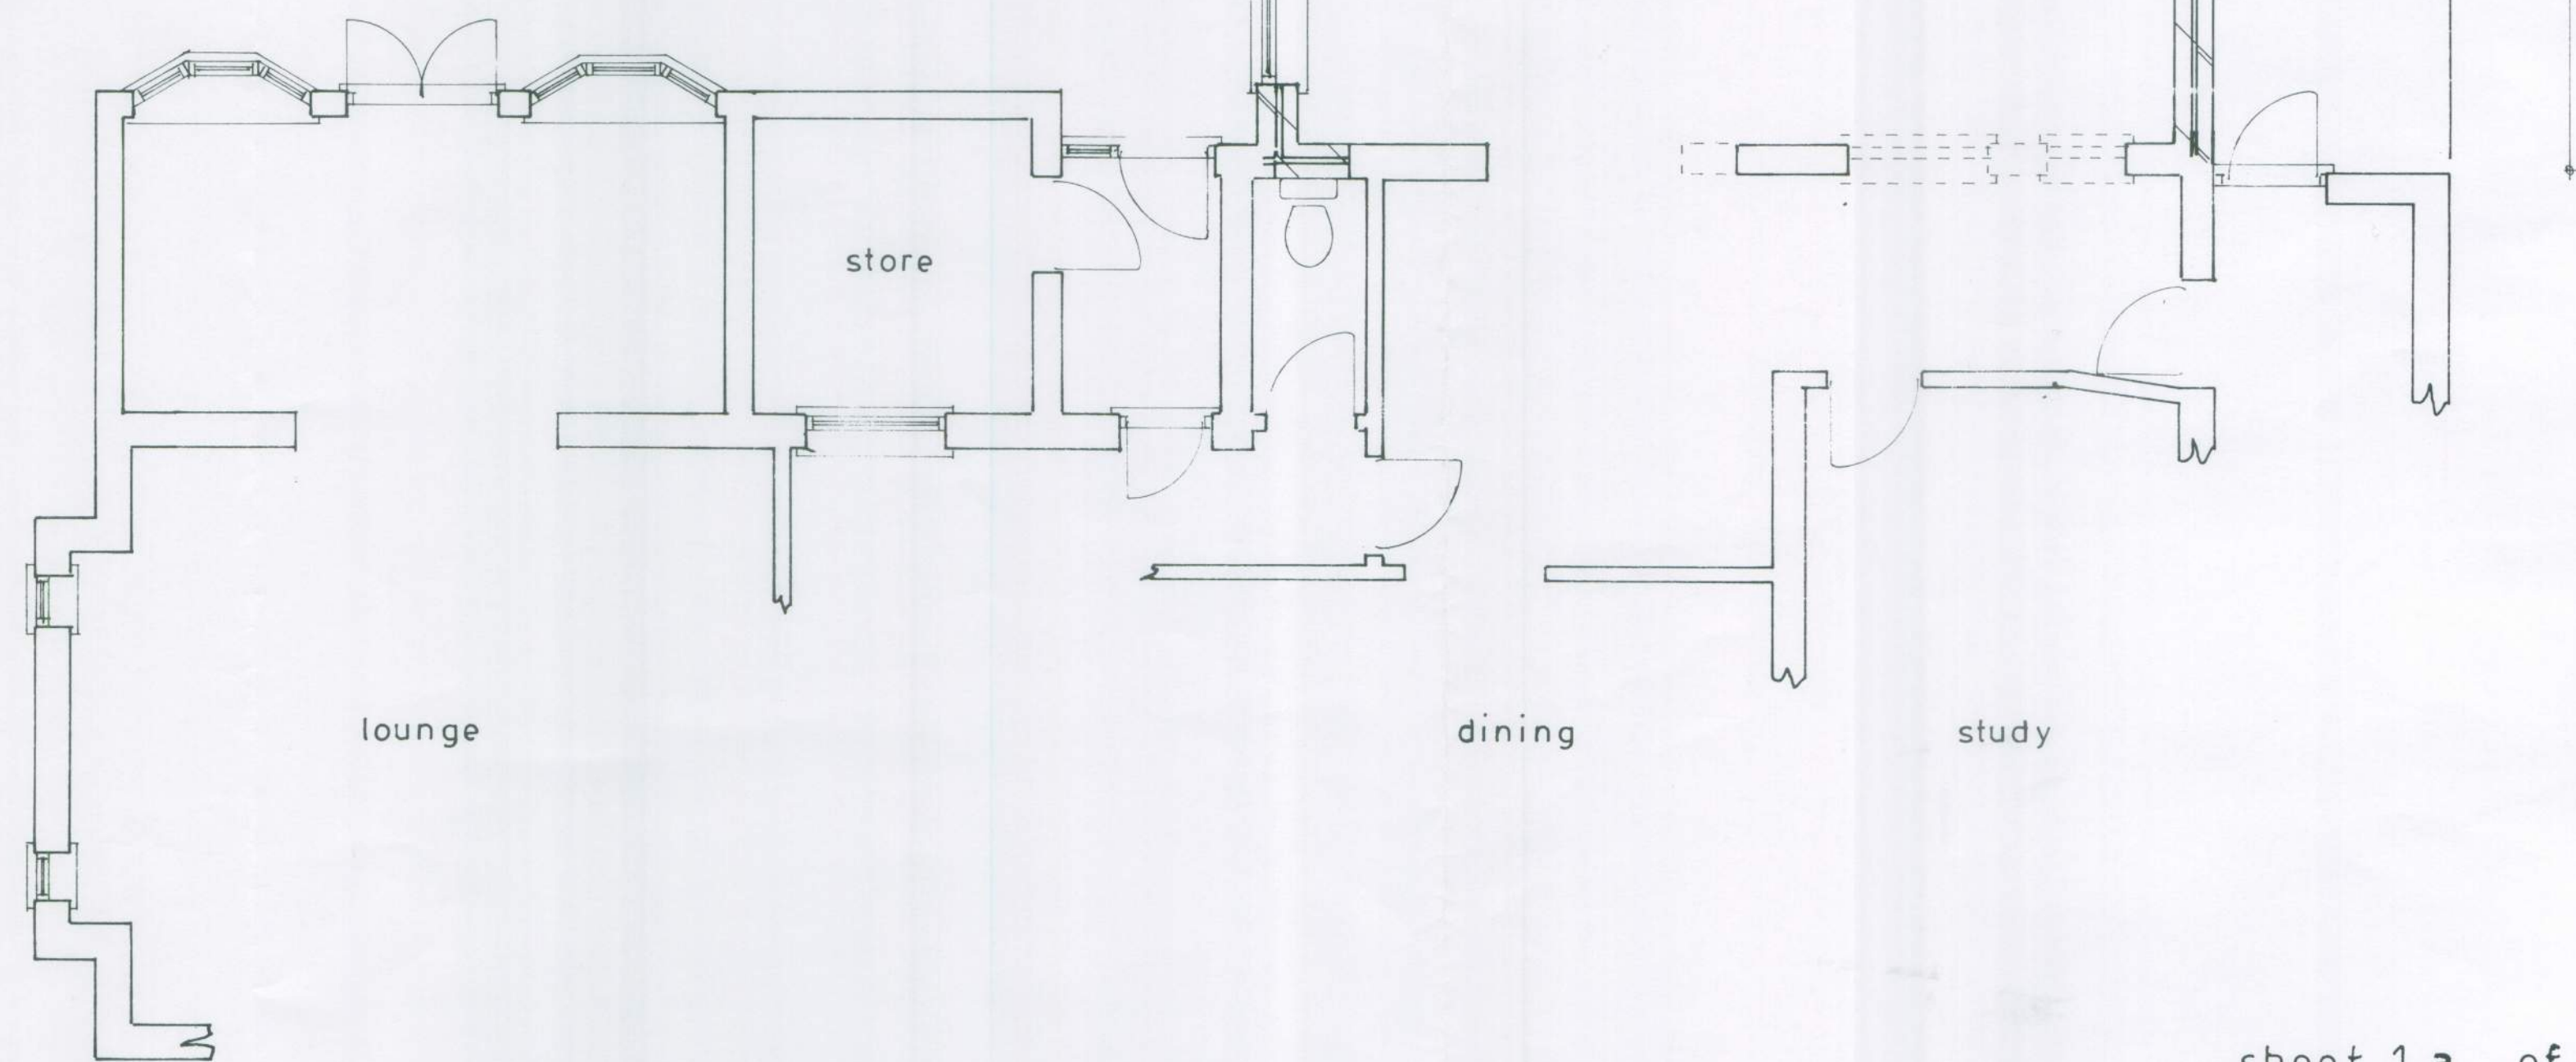

BOUNDARY

4000

Proposed

PROPOSED 1ST FLOOR AND SINGLE STOREY EXTENSIONS AT 16, BARRACK LANE, ALDWICK
FOR MR. & MRS. T. KEET.

sheet 1 a of 4

Bryan Butcher
Rainbow Cottage
Nyetimber Lane
Bognor Regis PO21 3JX
01243 266871
07973 233442
bryan.butcher@btinternet.com
www.bryanbutcher.com