


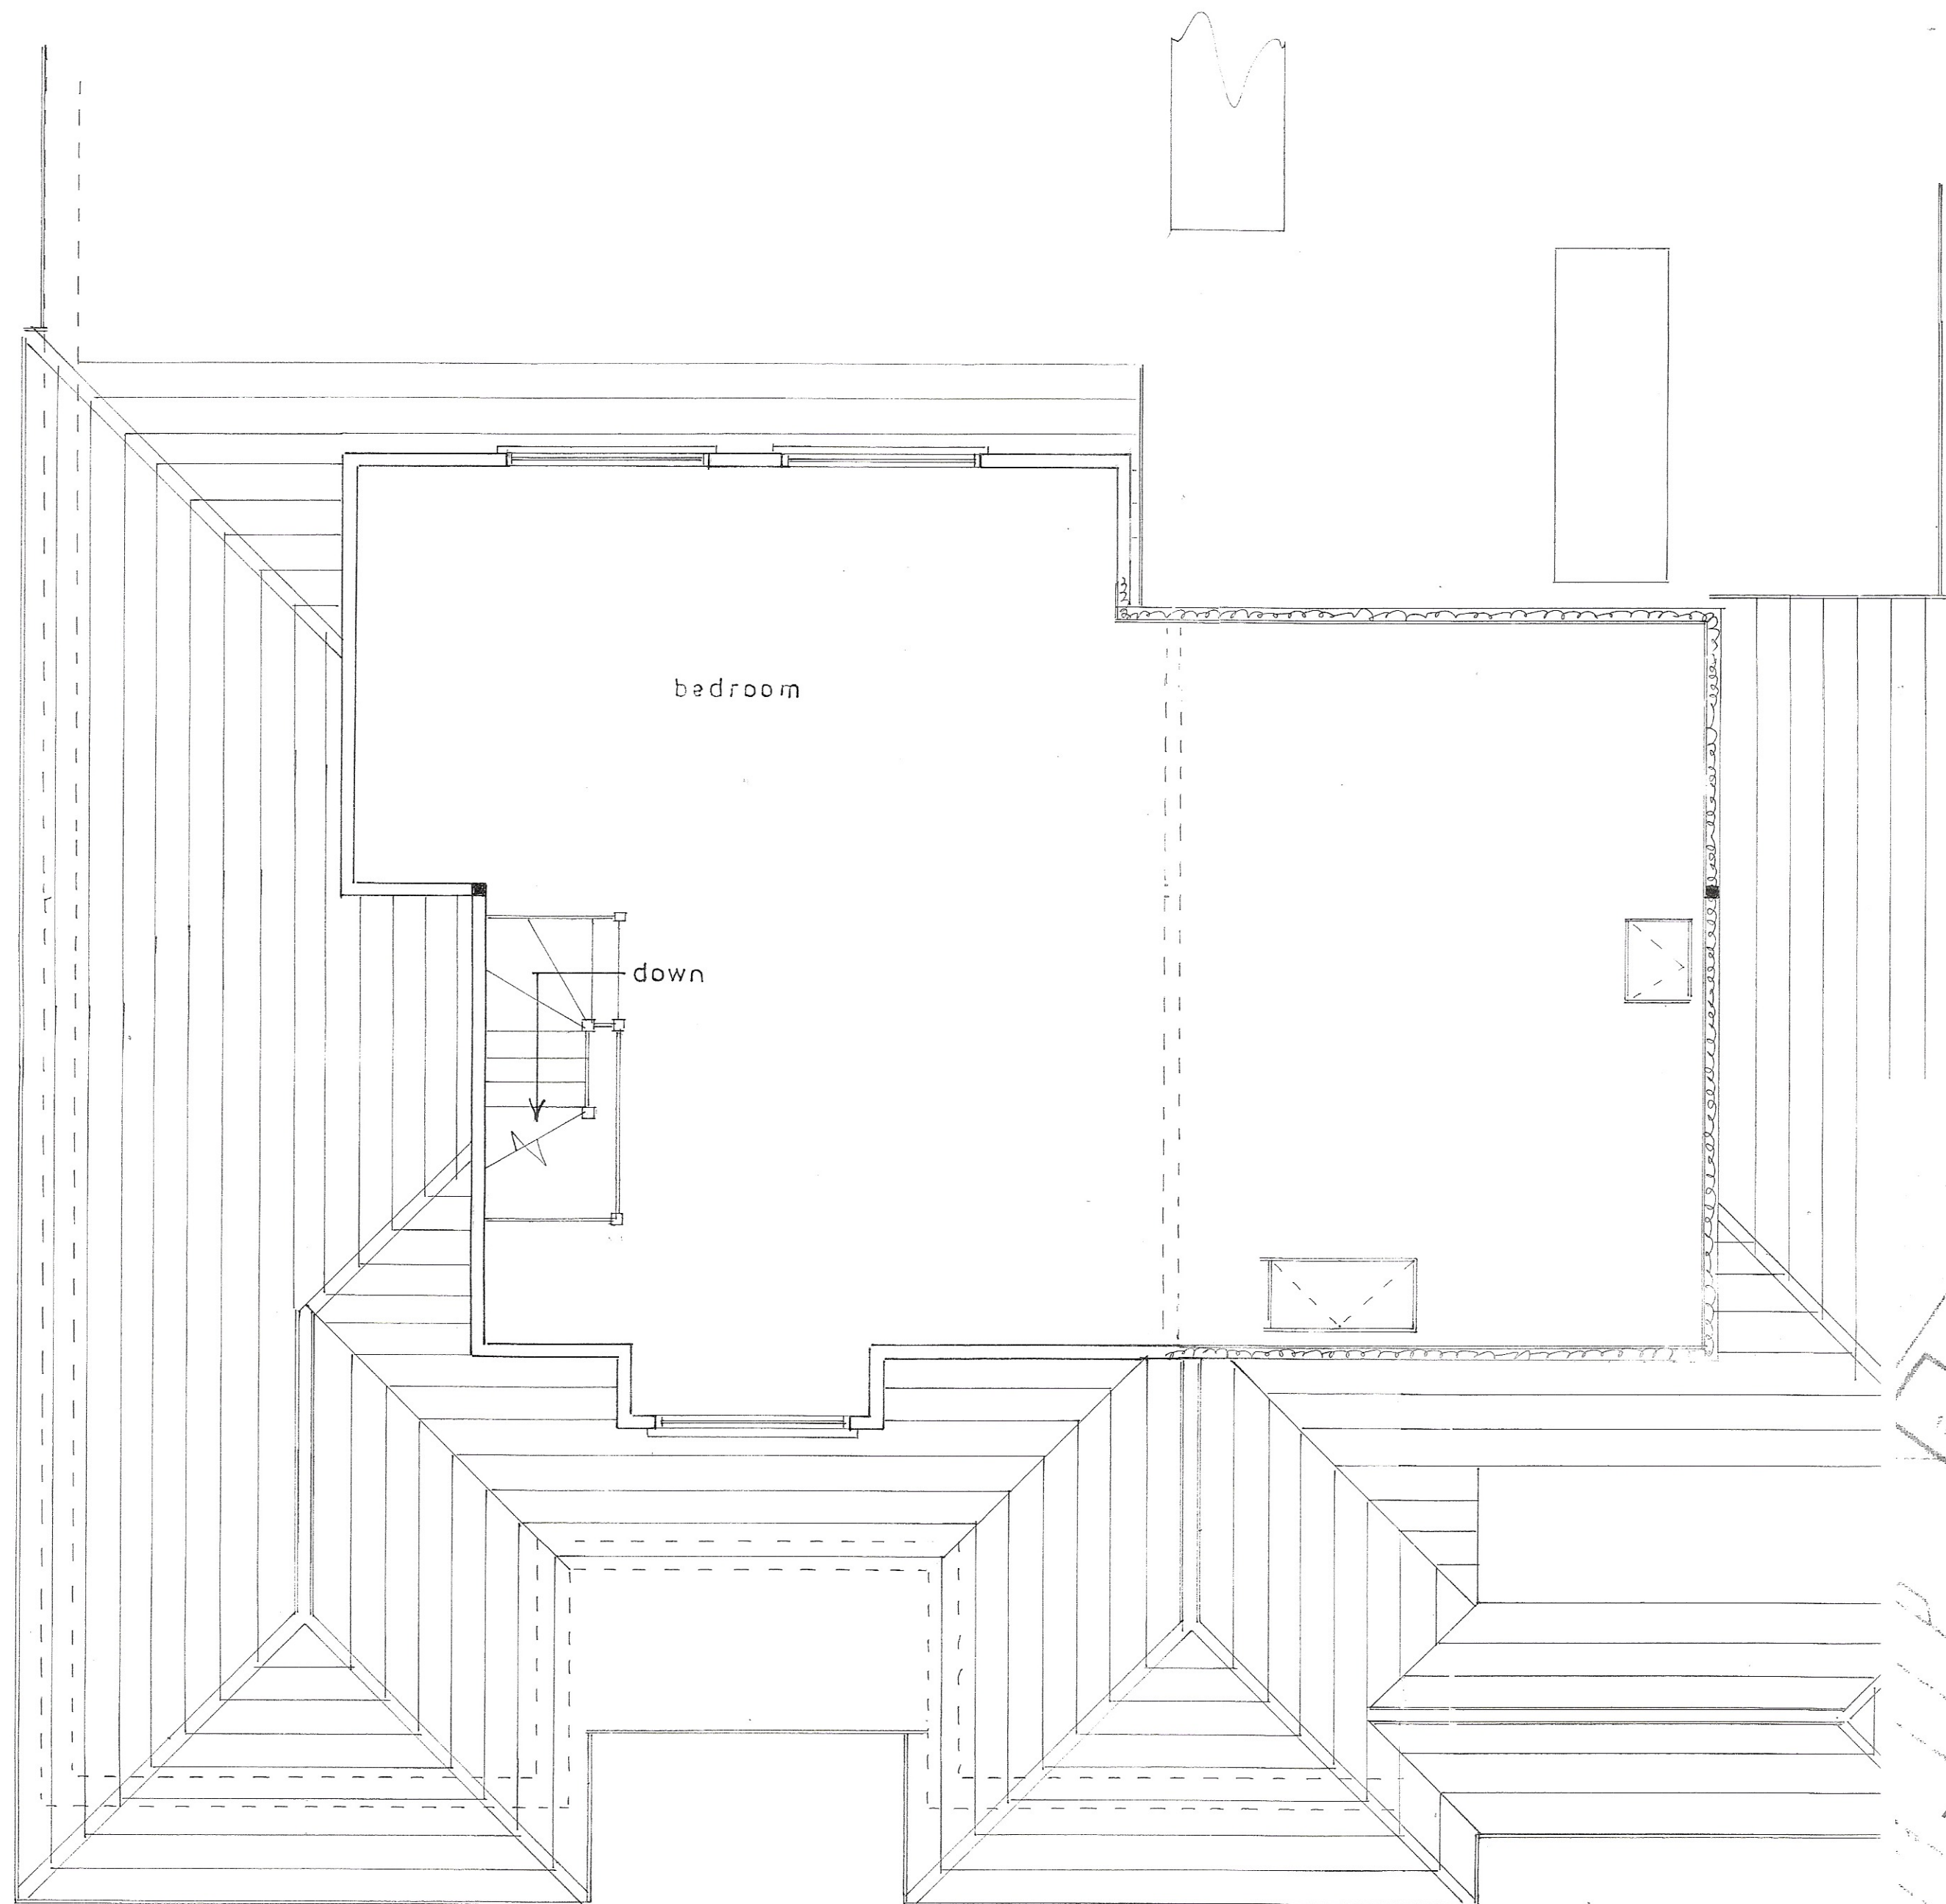


1st floor plan
1 : 50

Proposed

PROPOSED 1ST FLOOR EXTENSION AT 17, KINGSWAY, ALDWICK FOR MR. & MRS. R. PALMER



location plan
1 : 1250

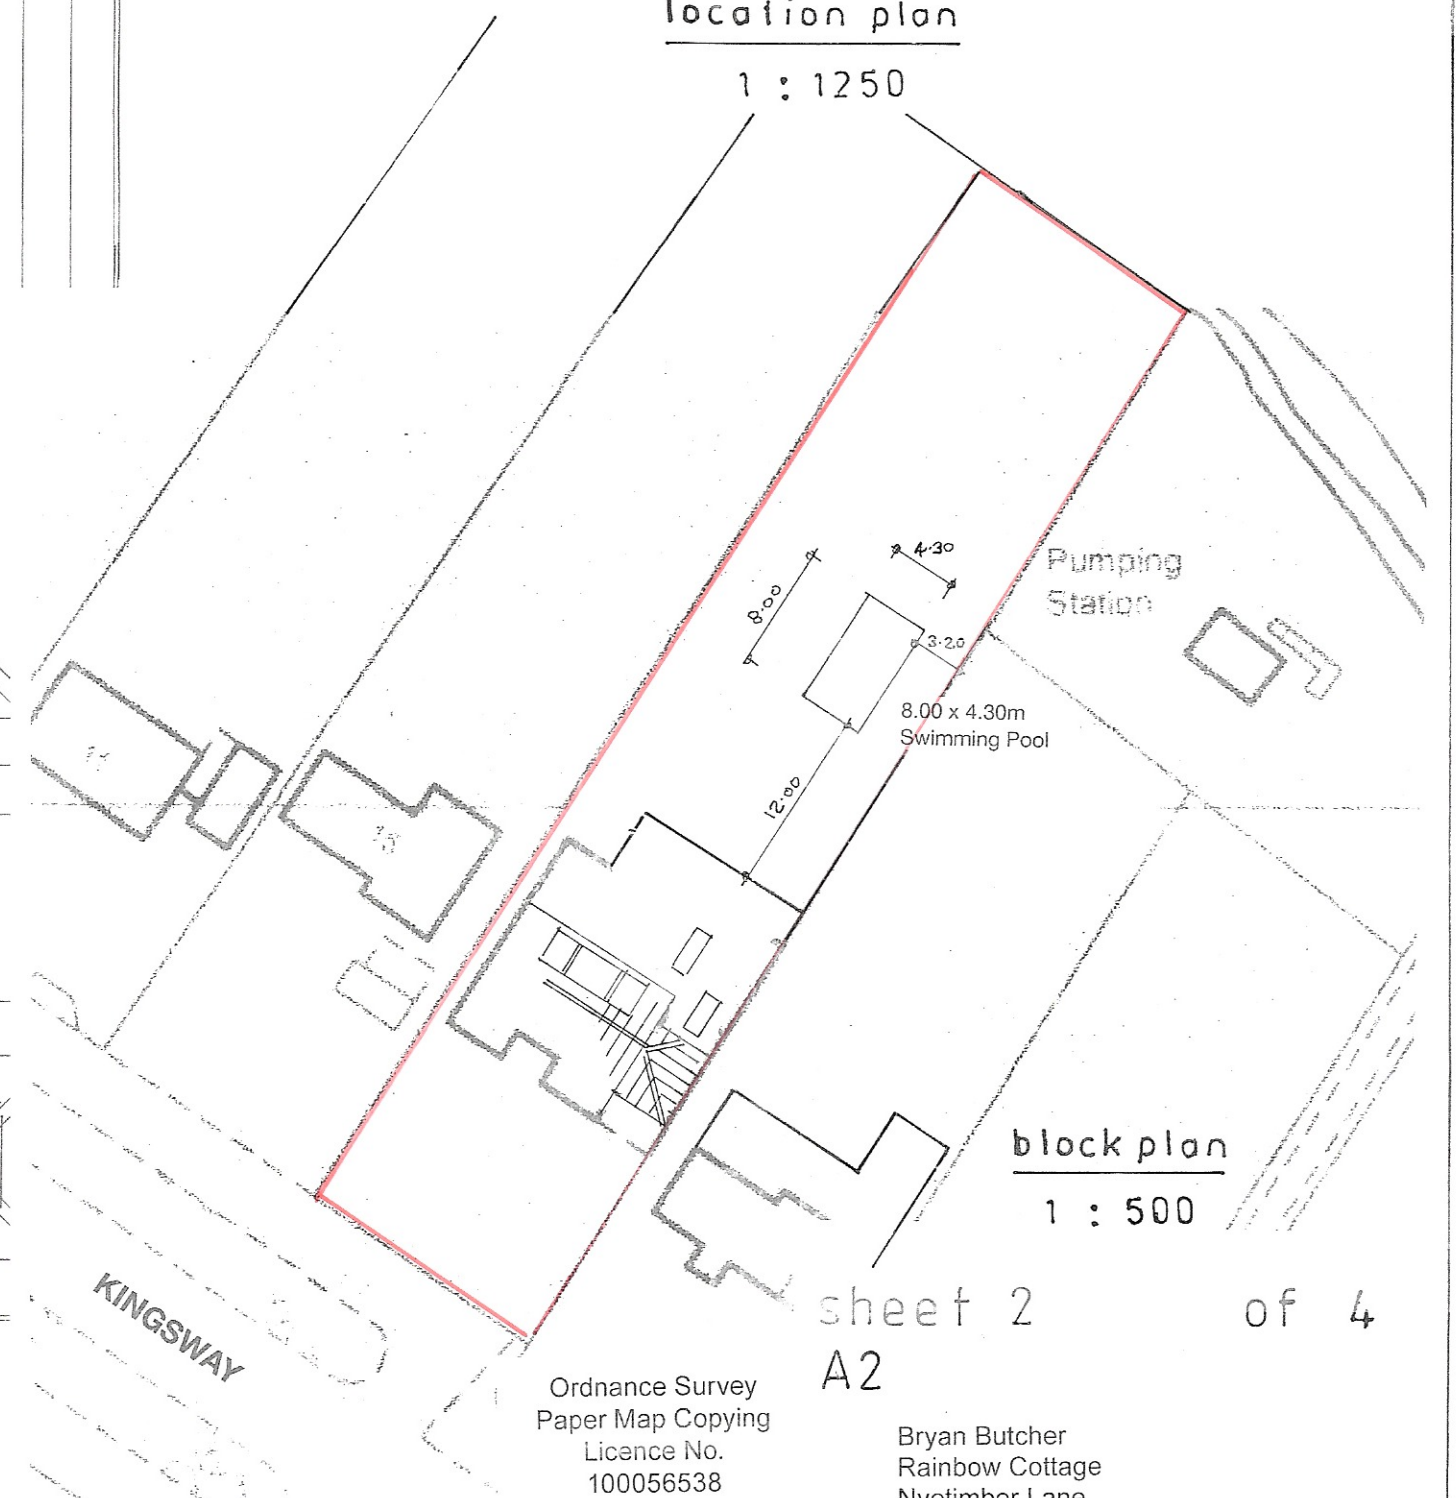

block plan
1 : 500

sheet 2
A2 of 4

Ordnance Survey
Paper Map Copying
Licence No.
100056538

Bryan Butcher
Rainbow Cottage
Nyetimber Lane
Bognor Regis PO21 3JX
01243 266871
07973 233442
bryan.butcher@btinternet.com
www.bryanbutcher.com