




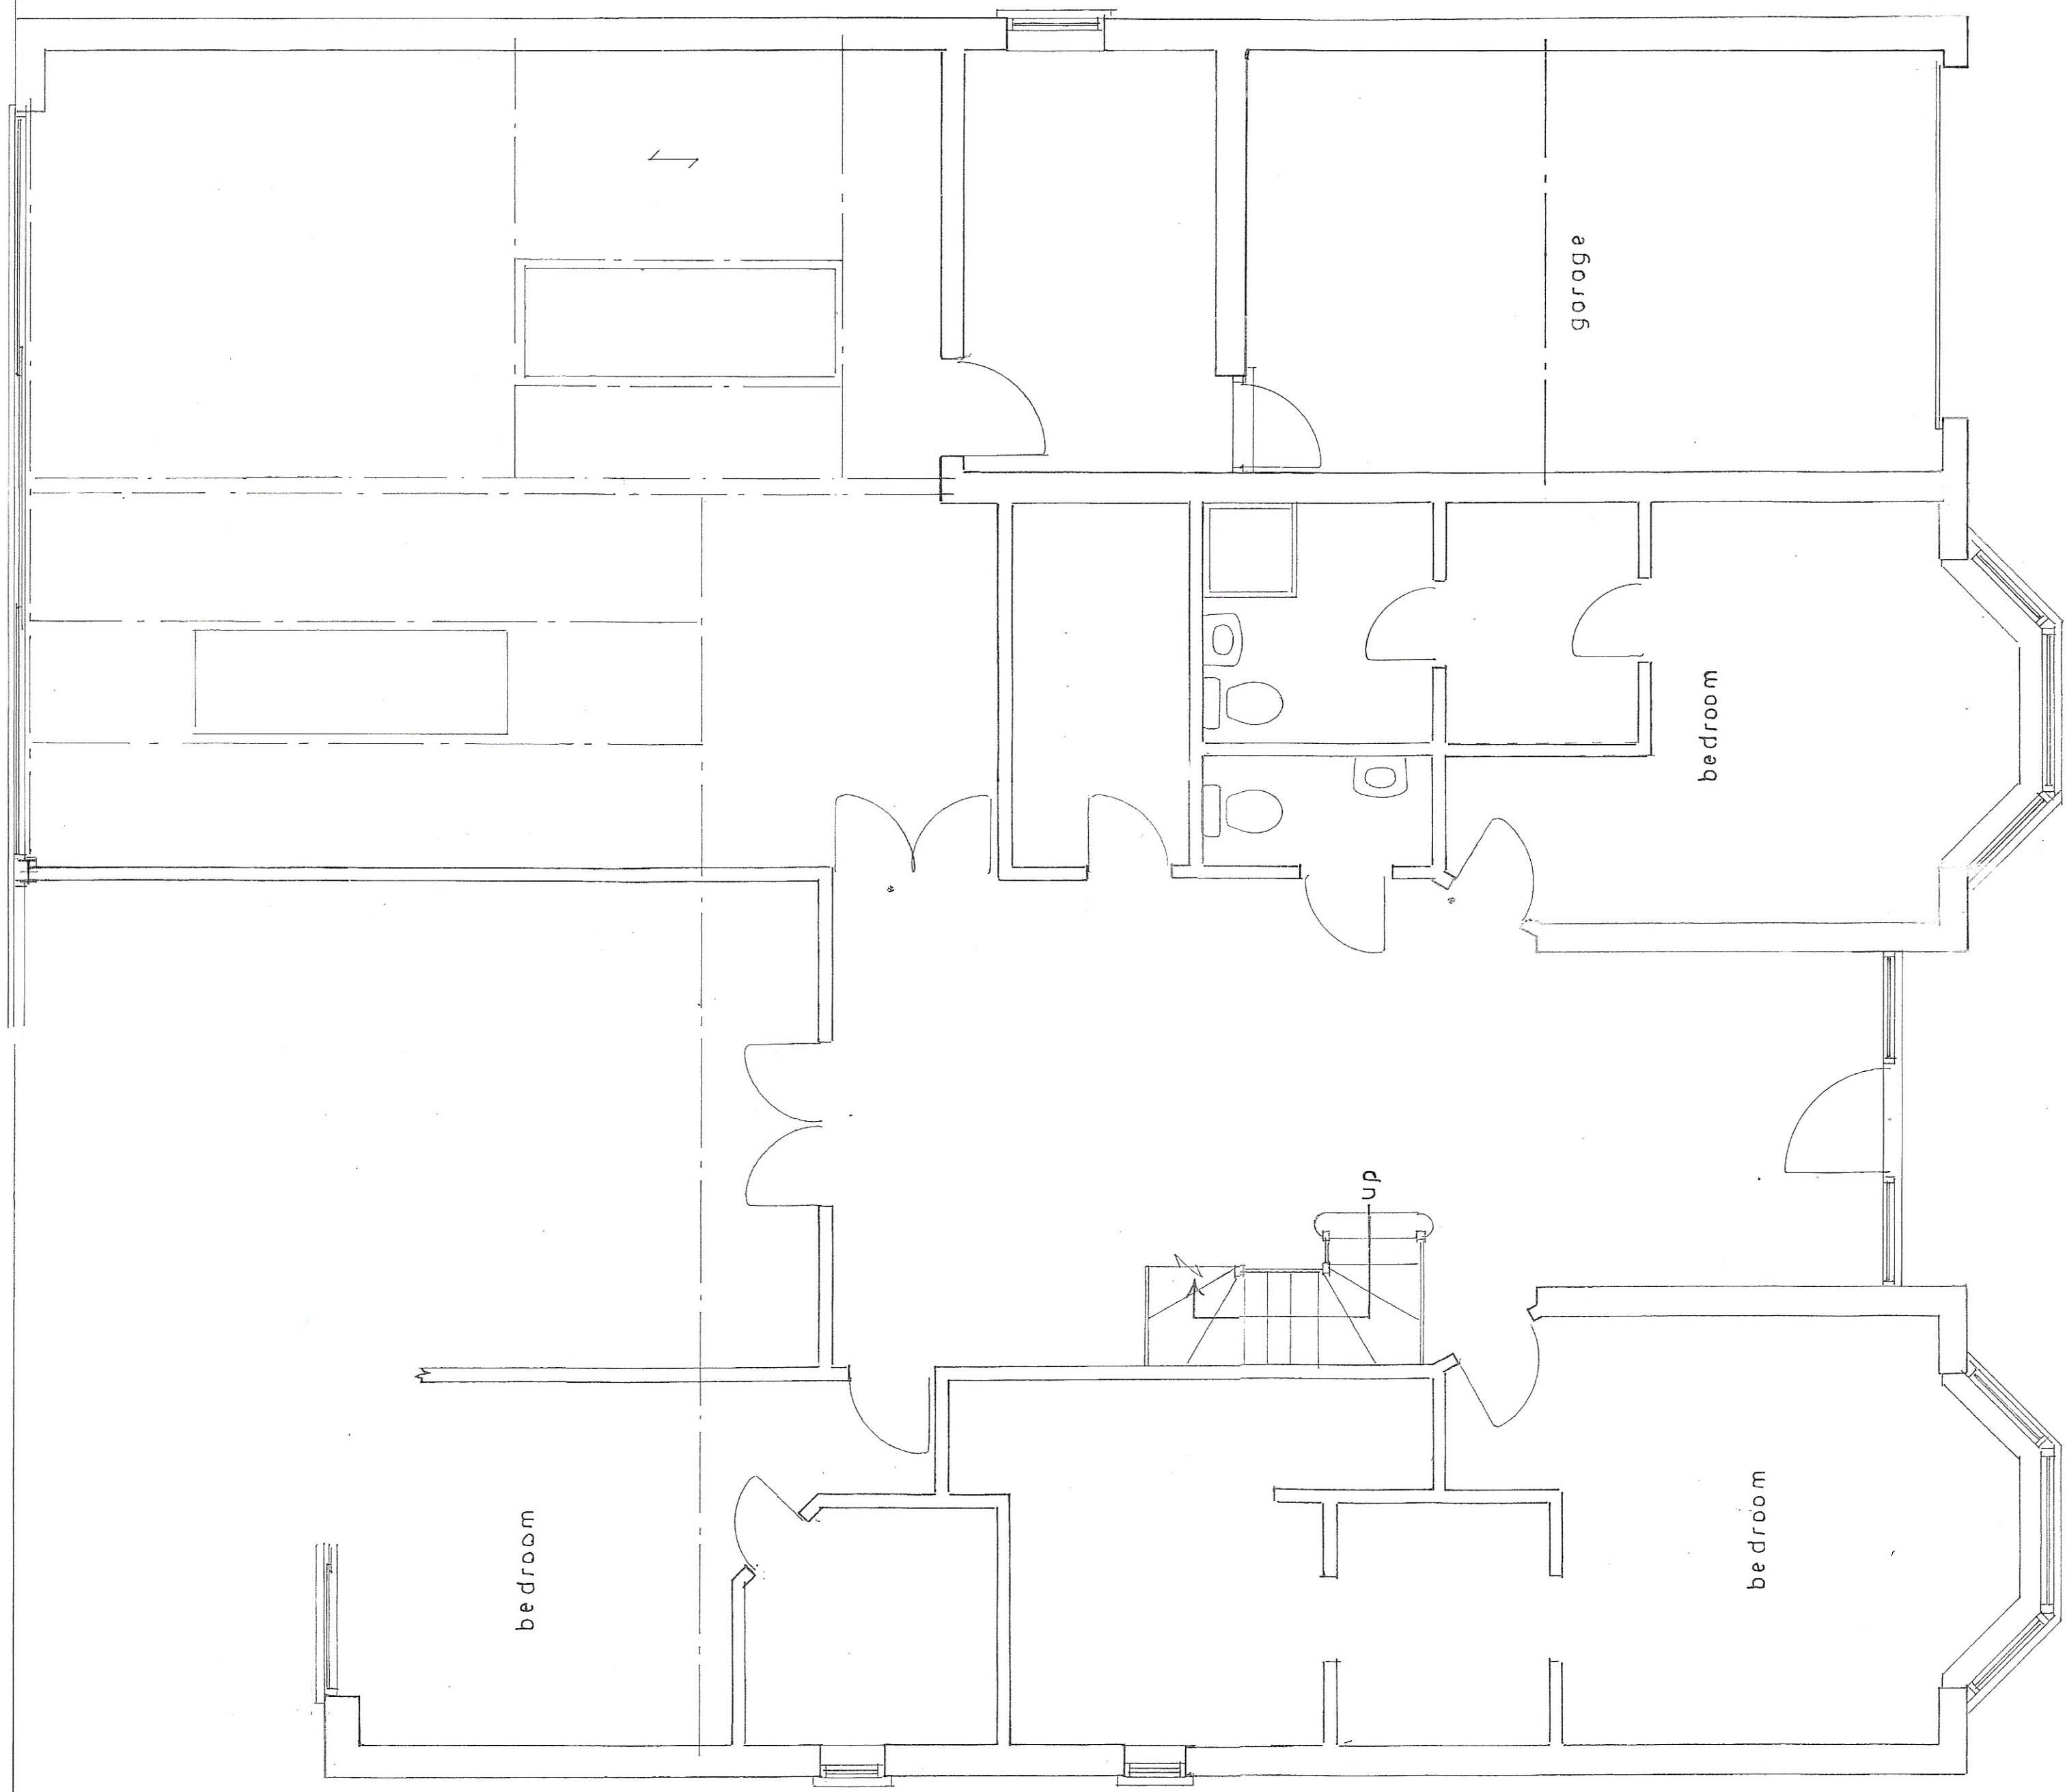


Ground floor plan
1 : 50

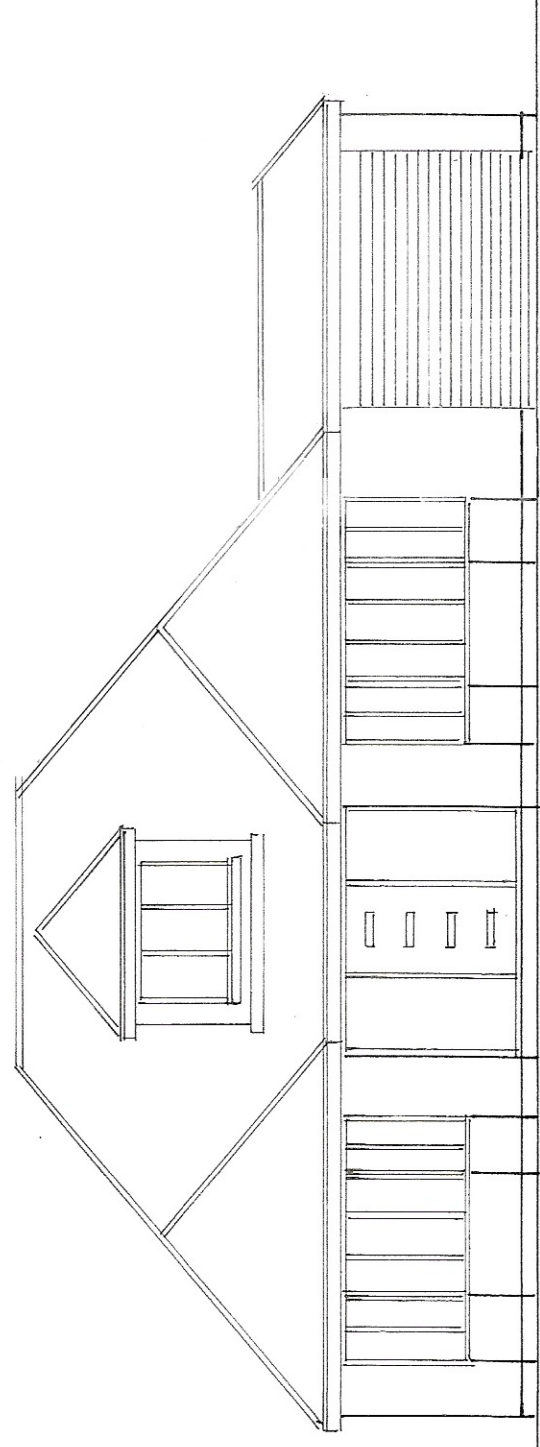

south
1 : 100

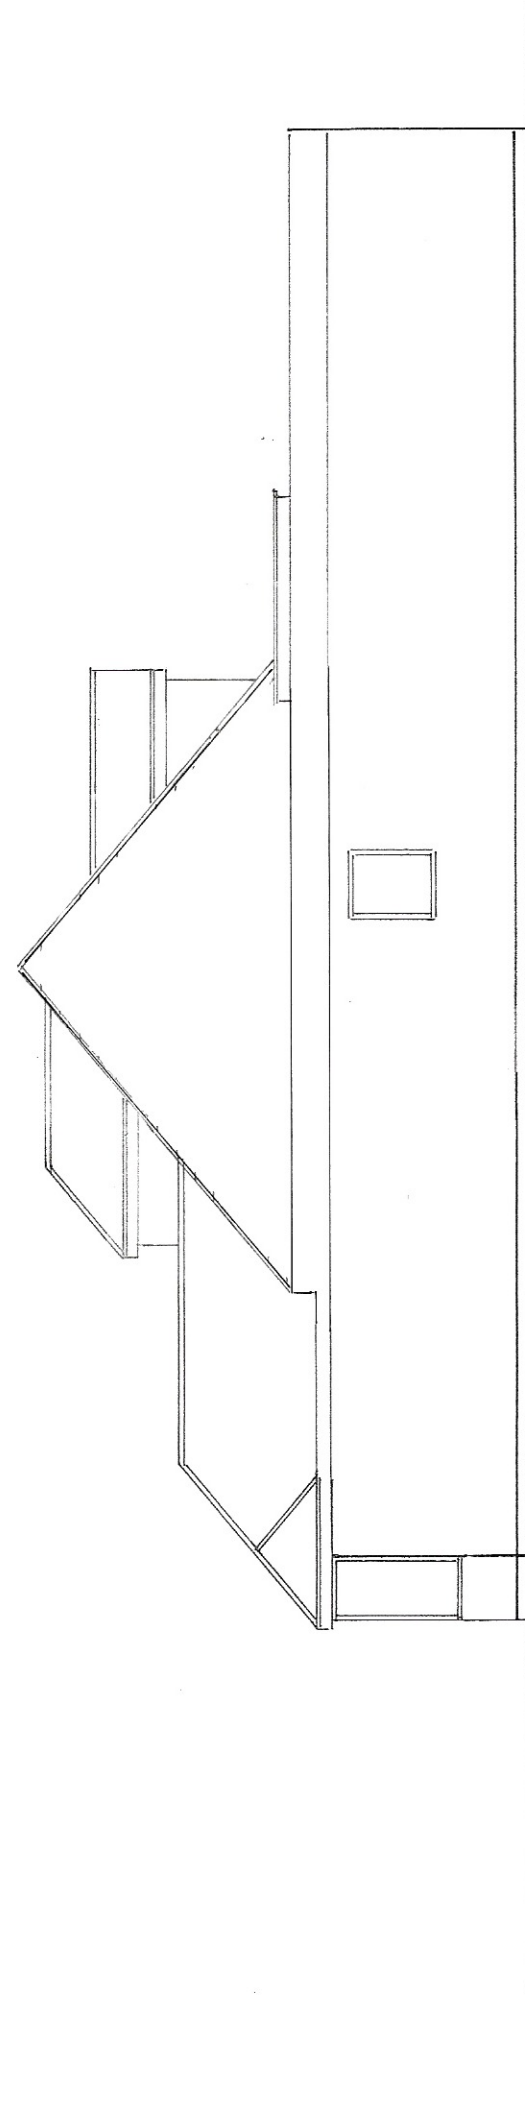

east

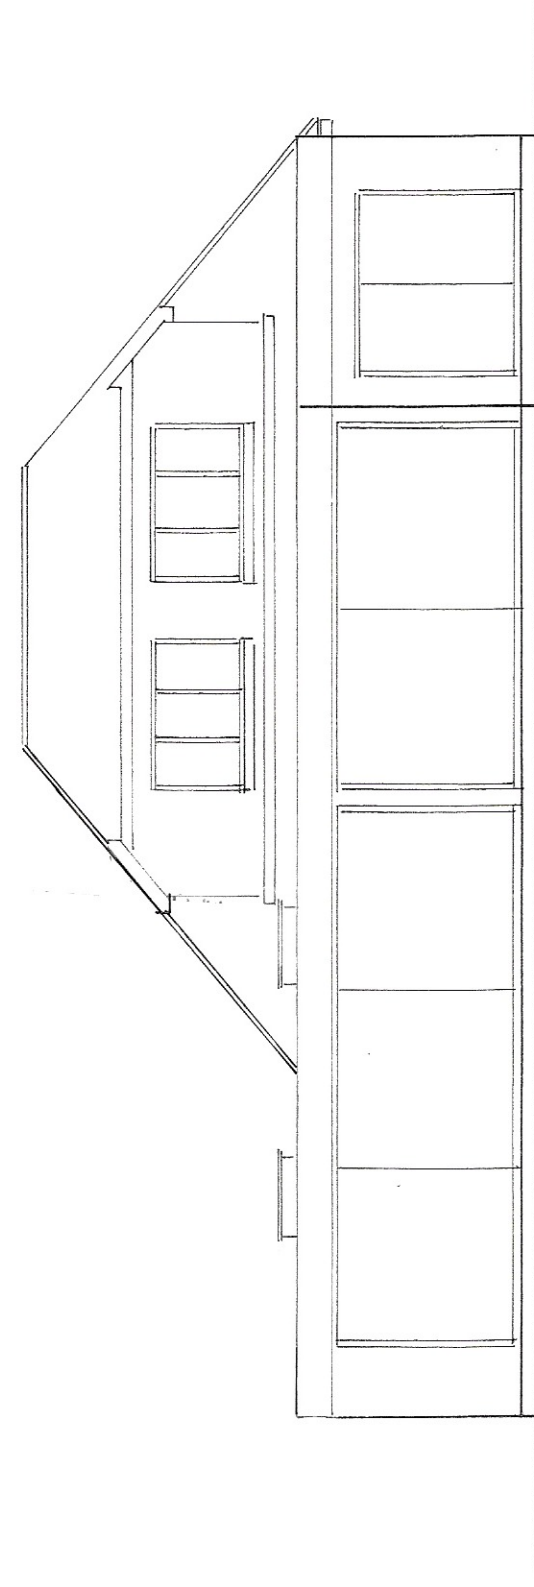

north