


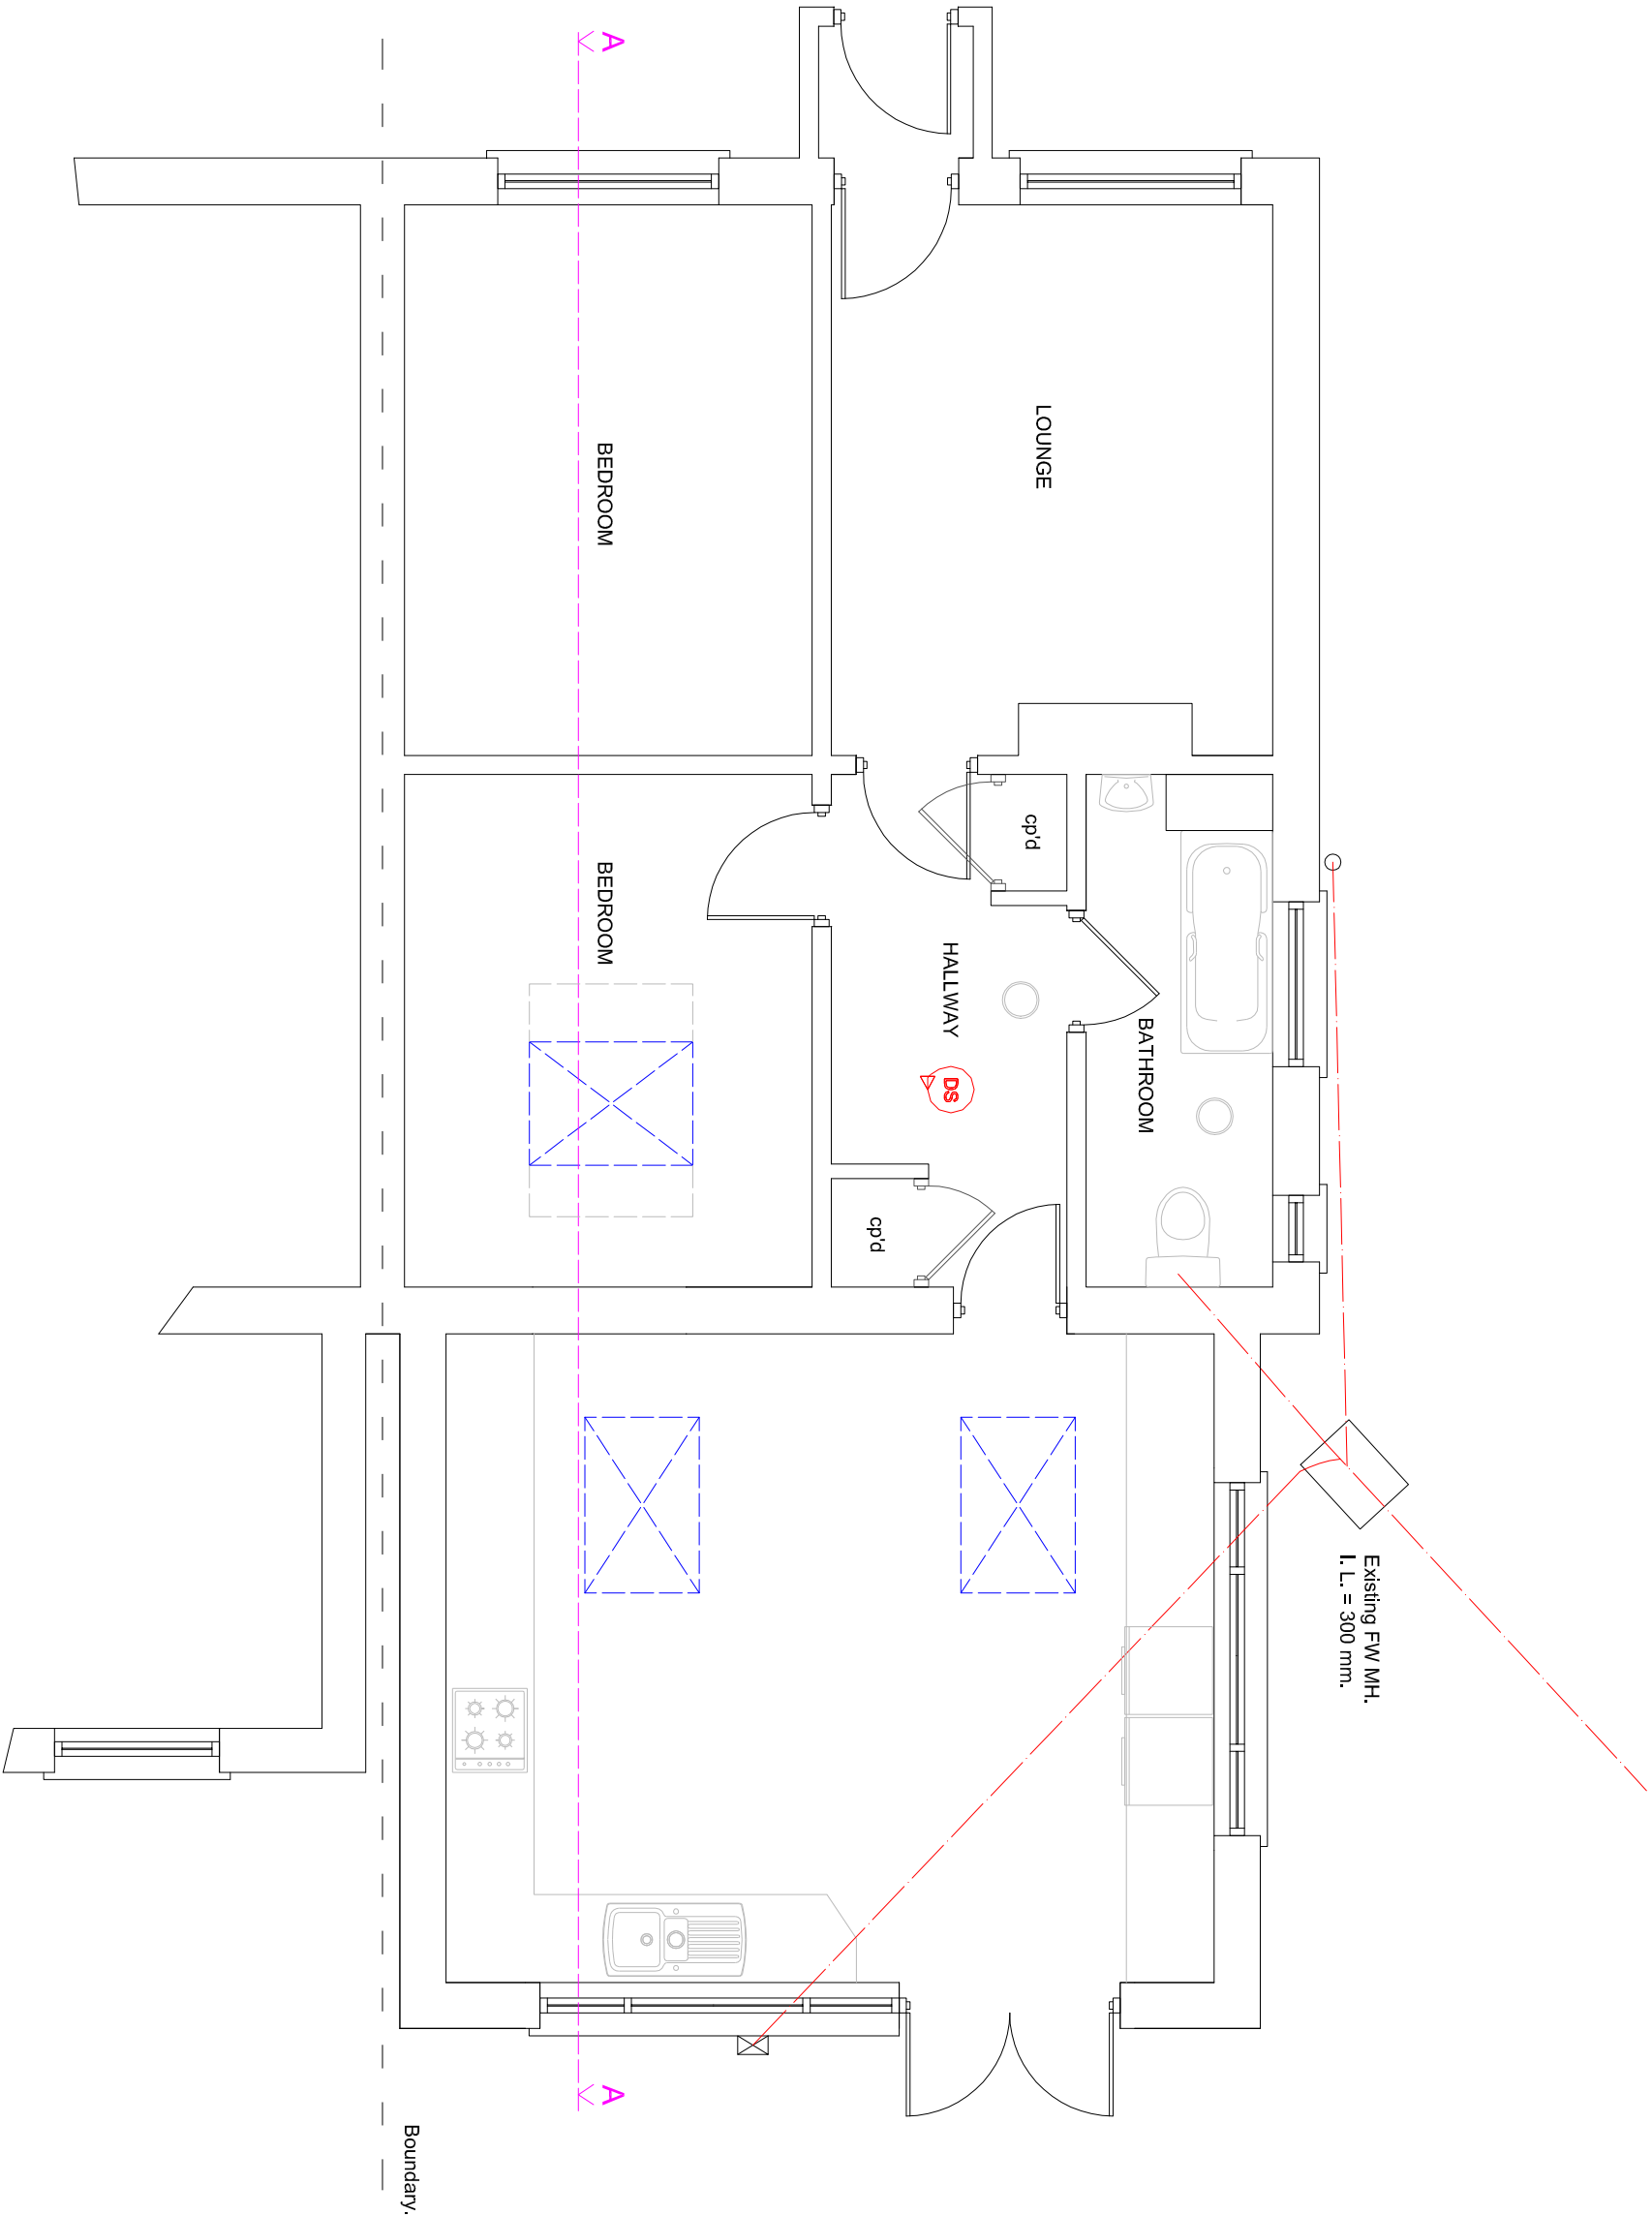

EXISTING GROUND FLOOR PLAN

SUSSEX BUILDING CONSULTANCY LIMITED

85 LINCOLN AVENUE, ROSE GREEN,
BOGNOR REGIS, WEST SUSSEX.

SCALE - 1/50 REV - DATE - 20/12/2021



LABC
partner
3 NORTHGATE ROAD
BOGNOR REGIS
PO21 5LZ
TEL/FAX - (01243) 861379

