



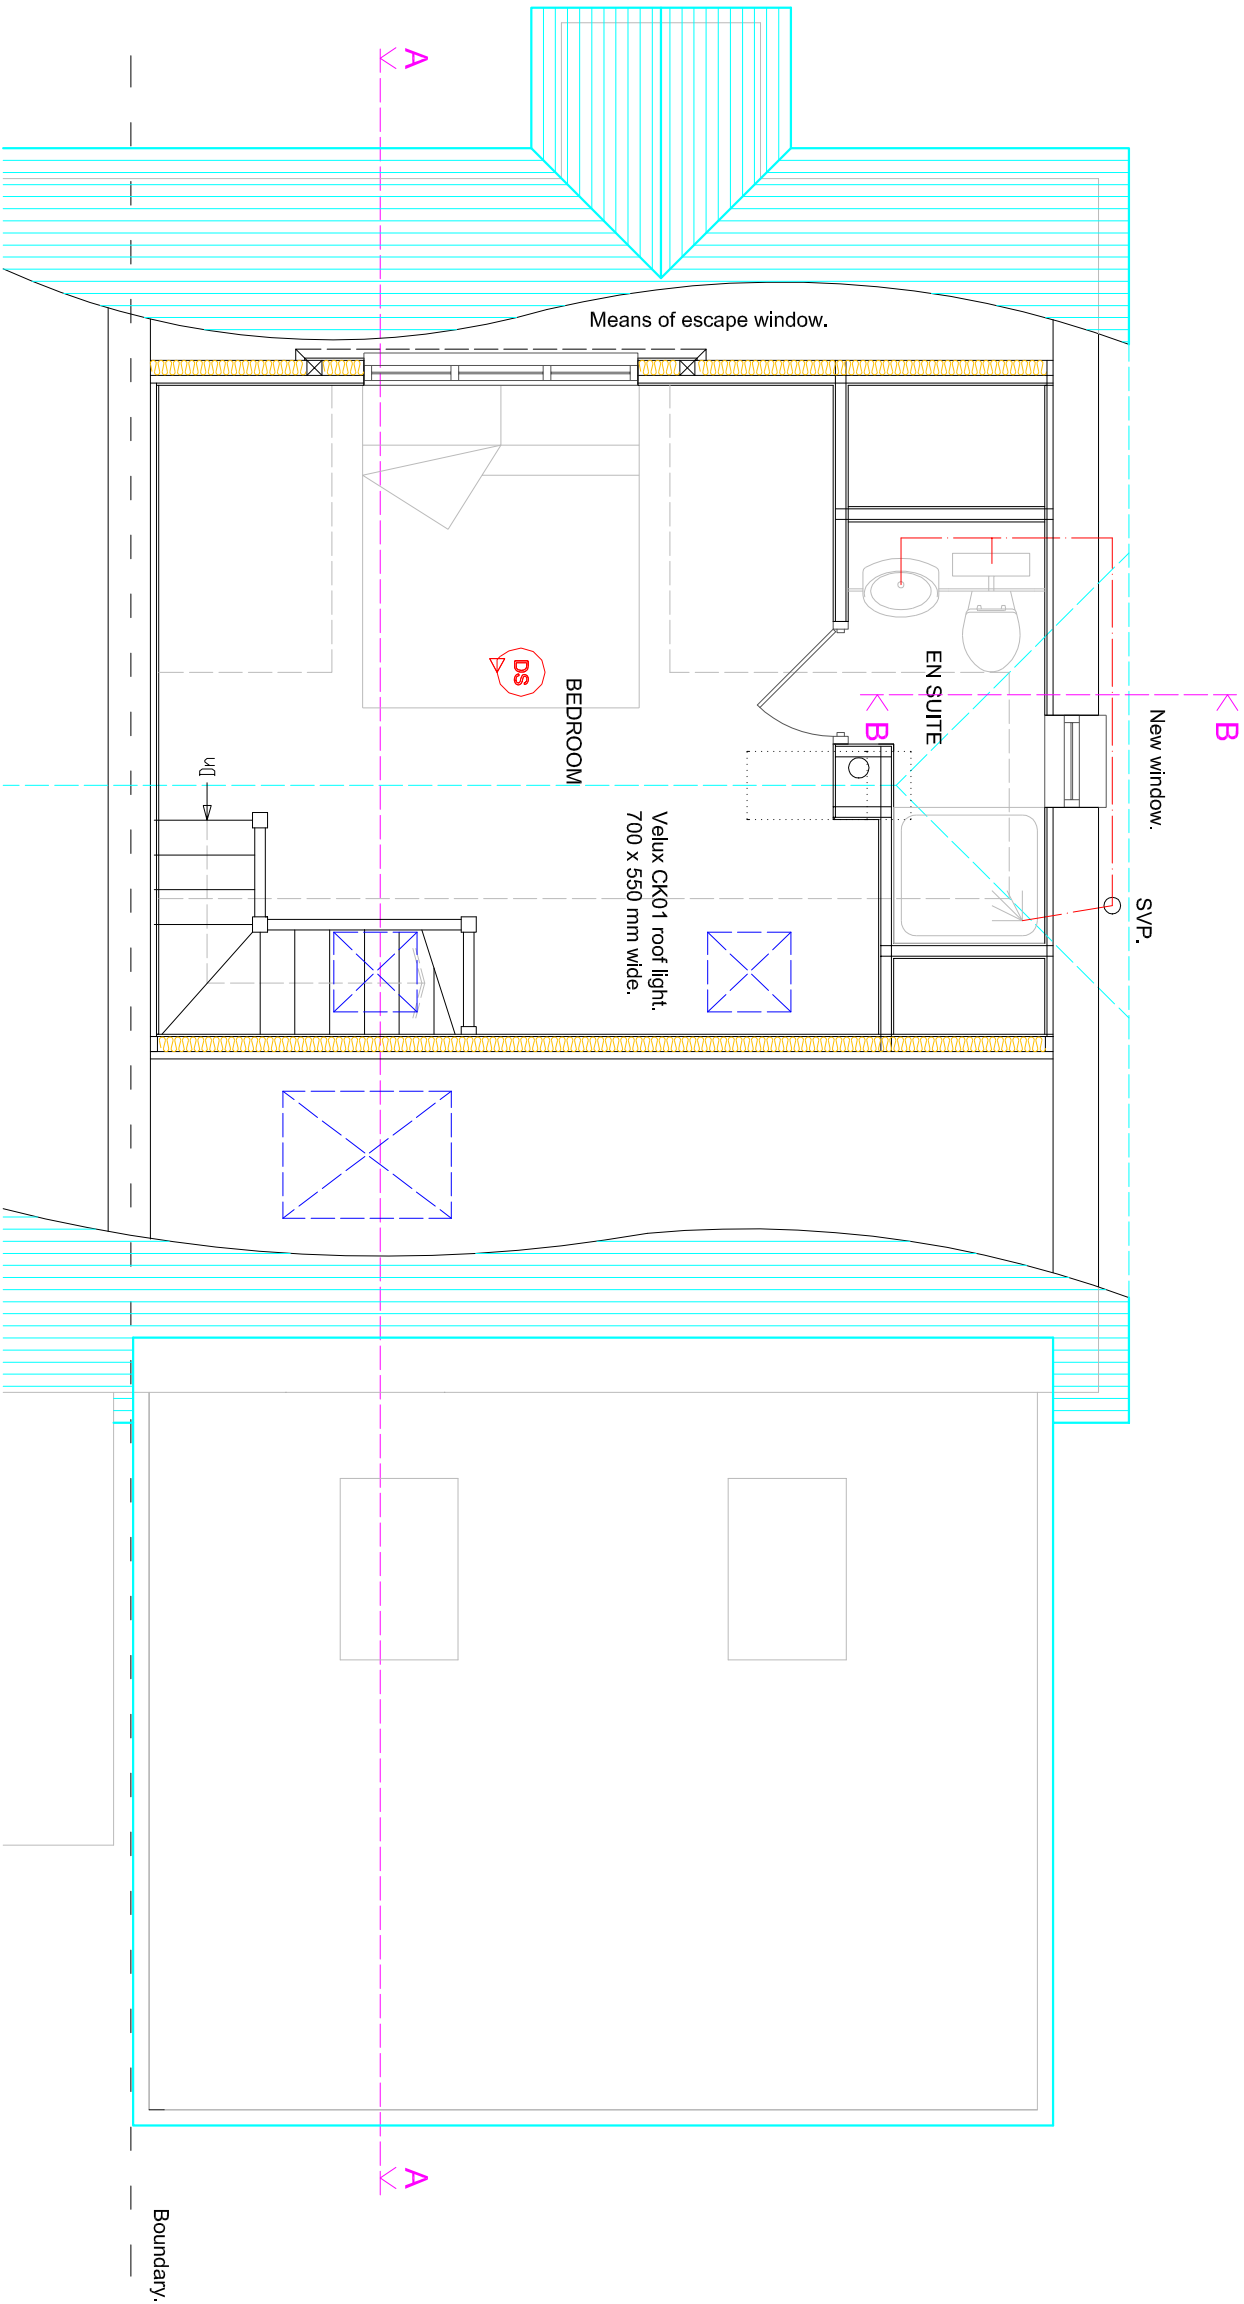

PROPOSED FIRST FLOOR PLAN

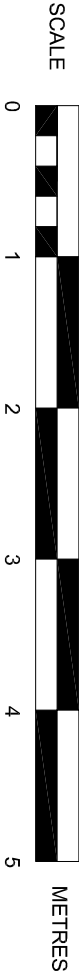

SUSSEX BUILDING CONSULTANCY LIMITED	 partner LABC
85 LINCOLN AVENUE, ROSE GREEN, BOGNOR REGIS, WEST SUSSEX.	
SCALE - 1/50 REV - D DATE - 21/02/2022	
3 NORTHCOTE ROAD BOGNOR REGIS PO21 5LZ TEL/FAX - (01243) 861379	