



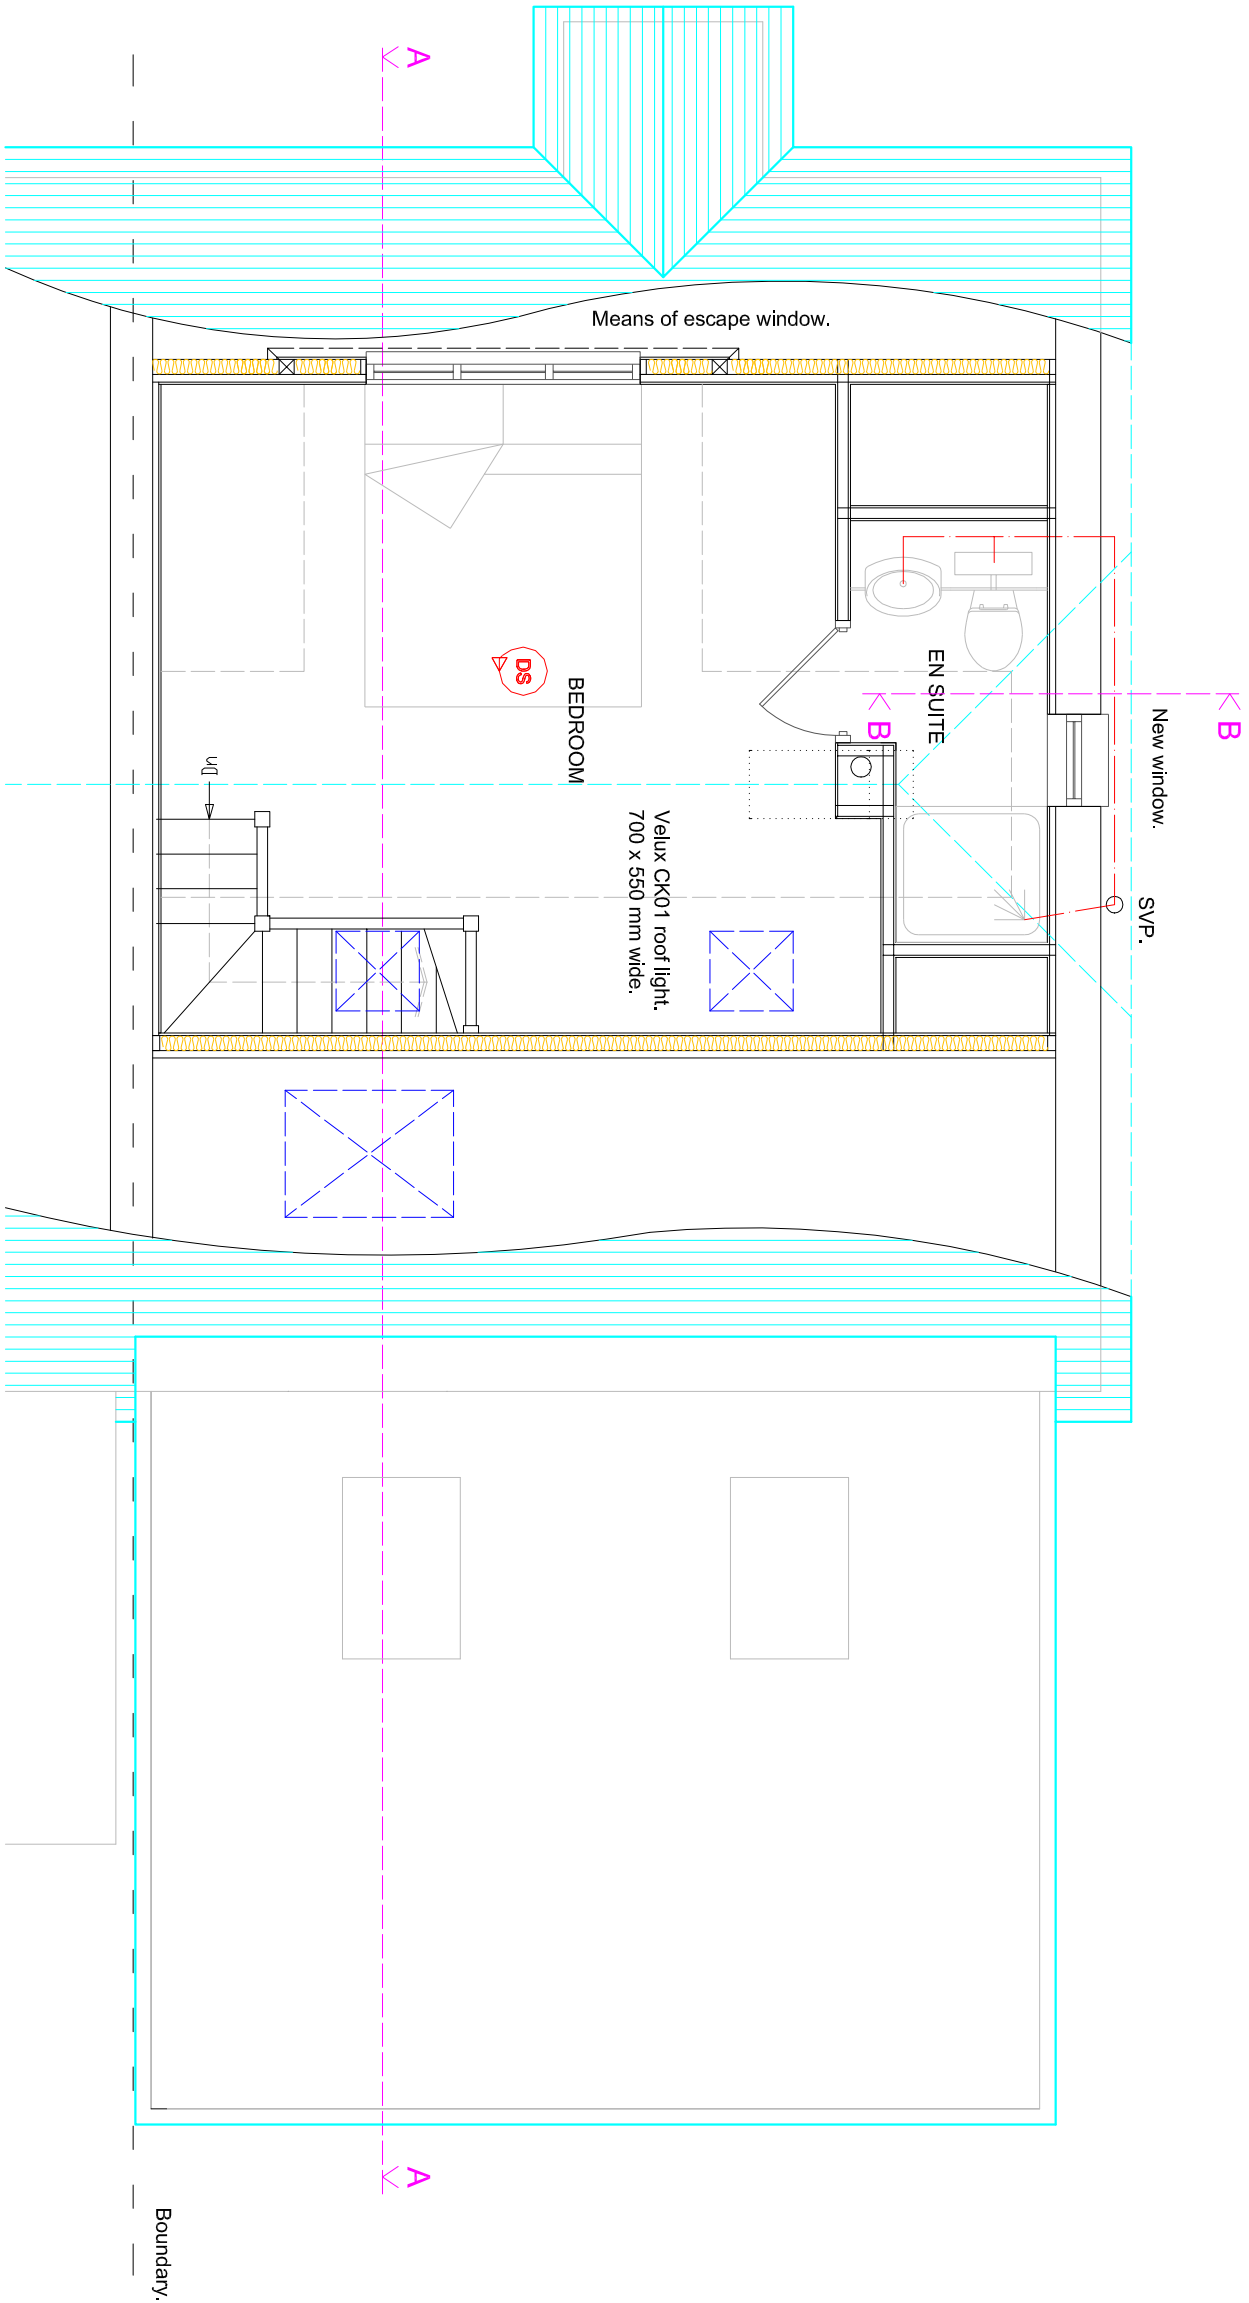

PROPOSED FIRST FLOOR PLAN

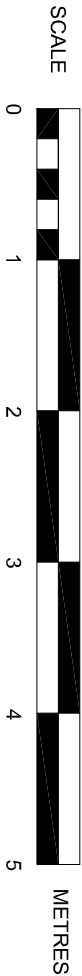

SUSSEX BUILDING CONSULTANCY LIMITED

85 LINCOLN AVENUE, ROSE GREEN,
BOGNOR REGIS, WEST SUSSEX.

SCALE - 1/50 REV - E DATE - 23/02/2022

partner
LABC

3 NORTHCOTE ROAD
BOGNOR REGIS
PO21 5LZ
TEL/FAX - (01243) 861379