




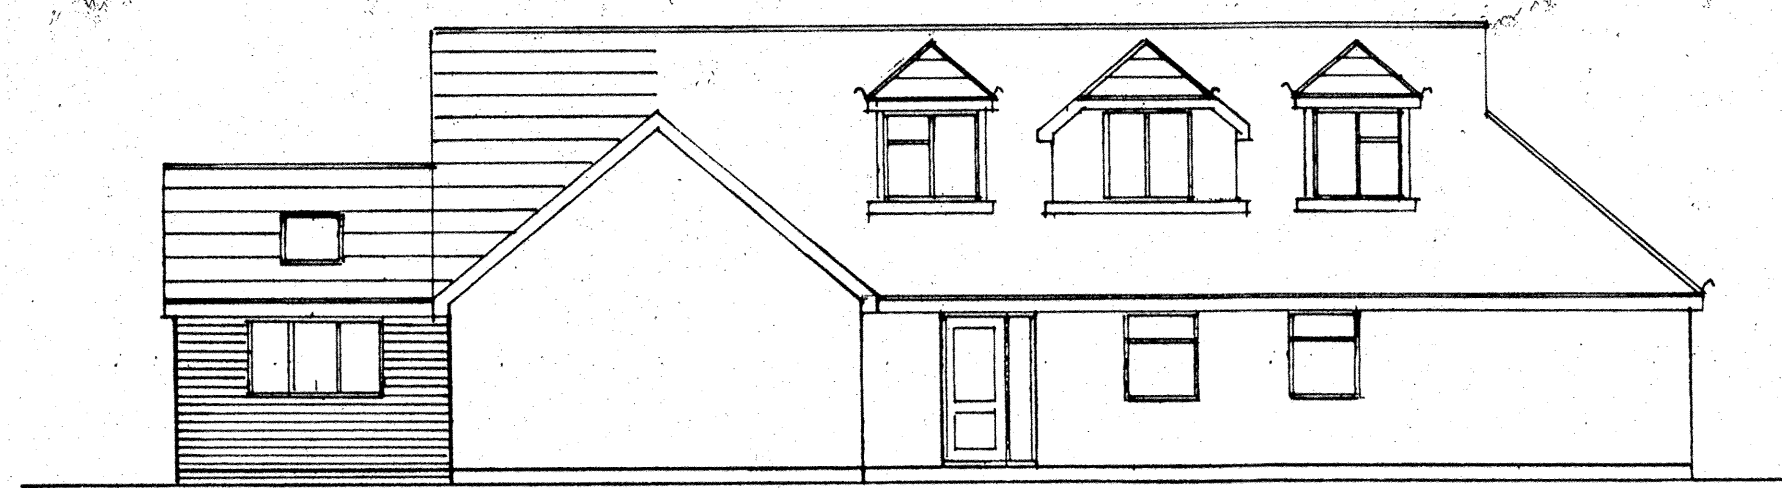


EXISTING east [no12]

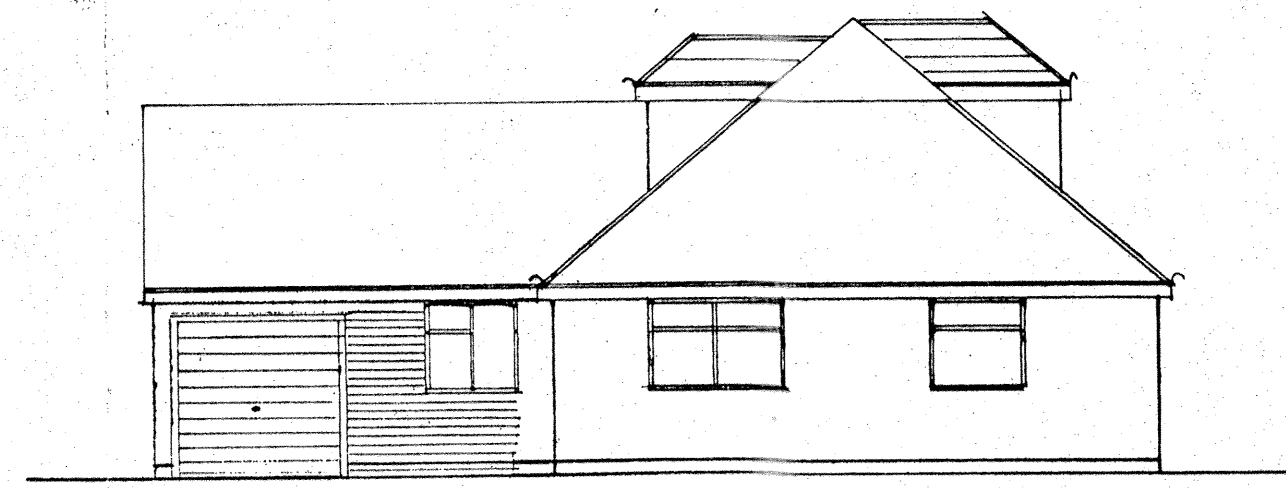


EXISTING north

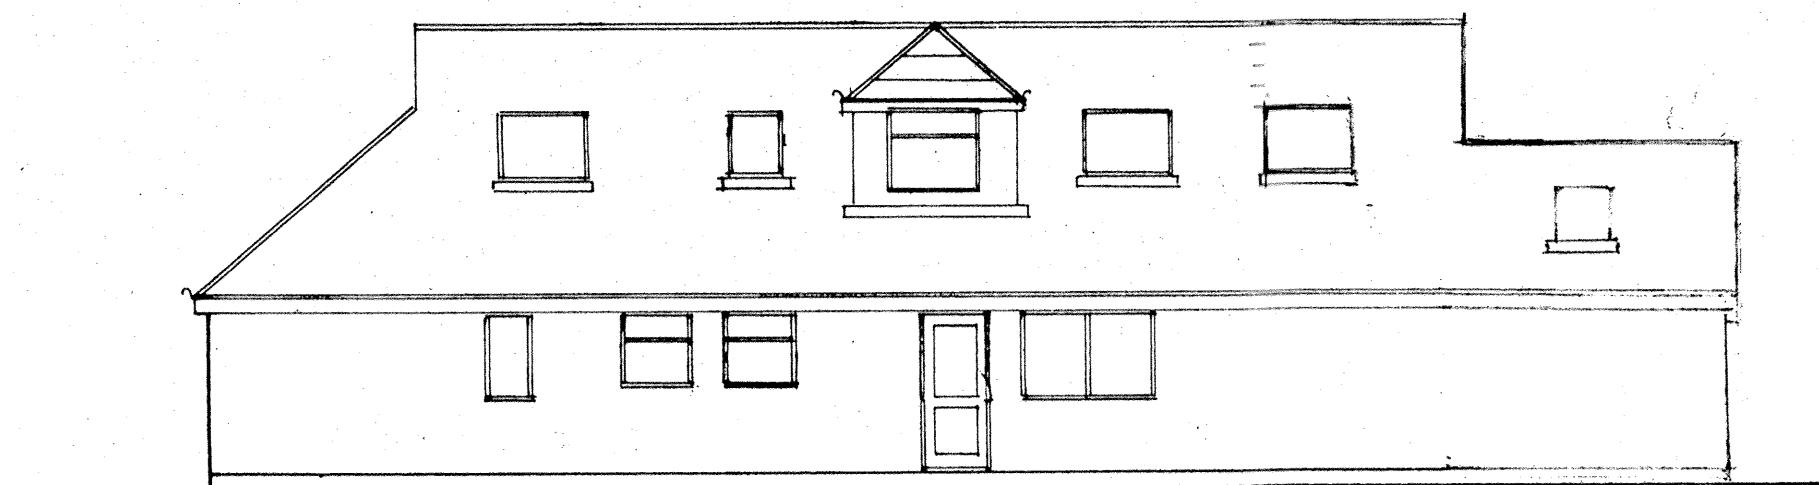

EXISTING west [no8]

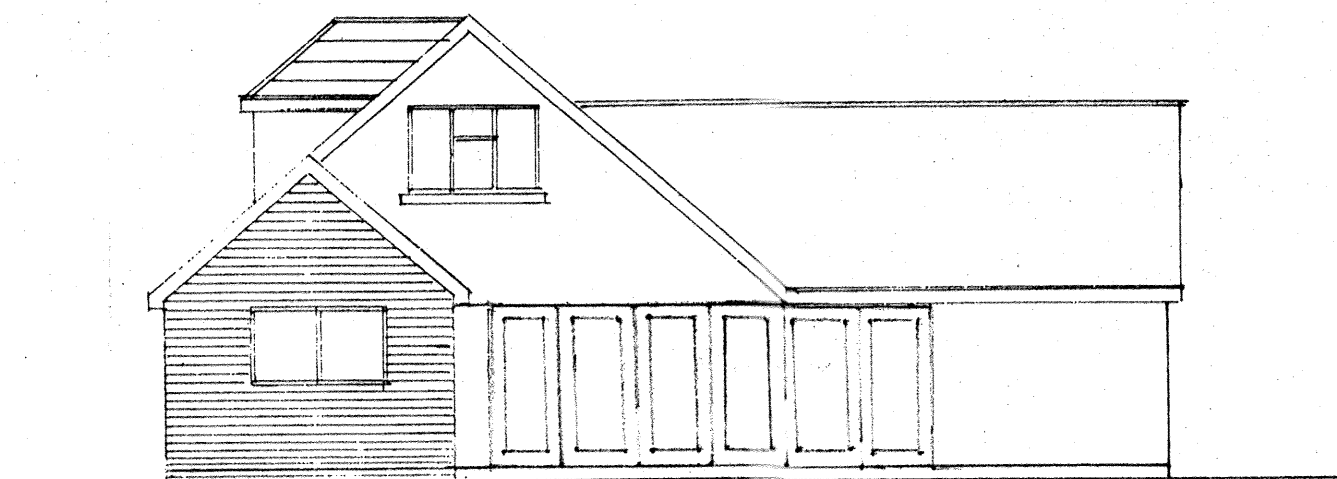

EXISTING south
1:100

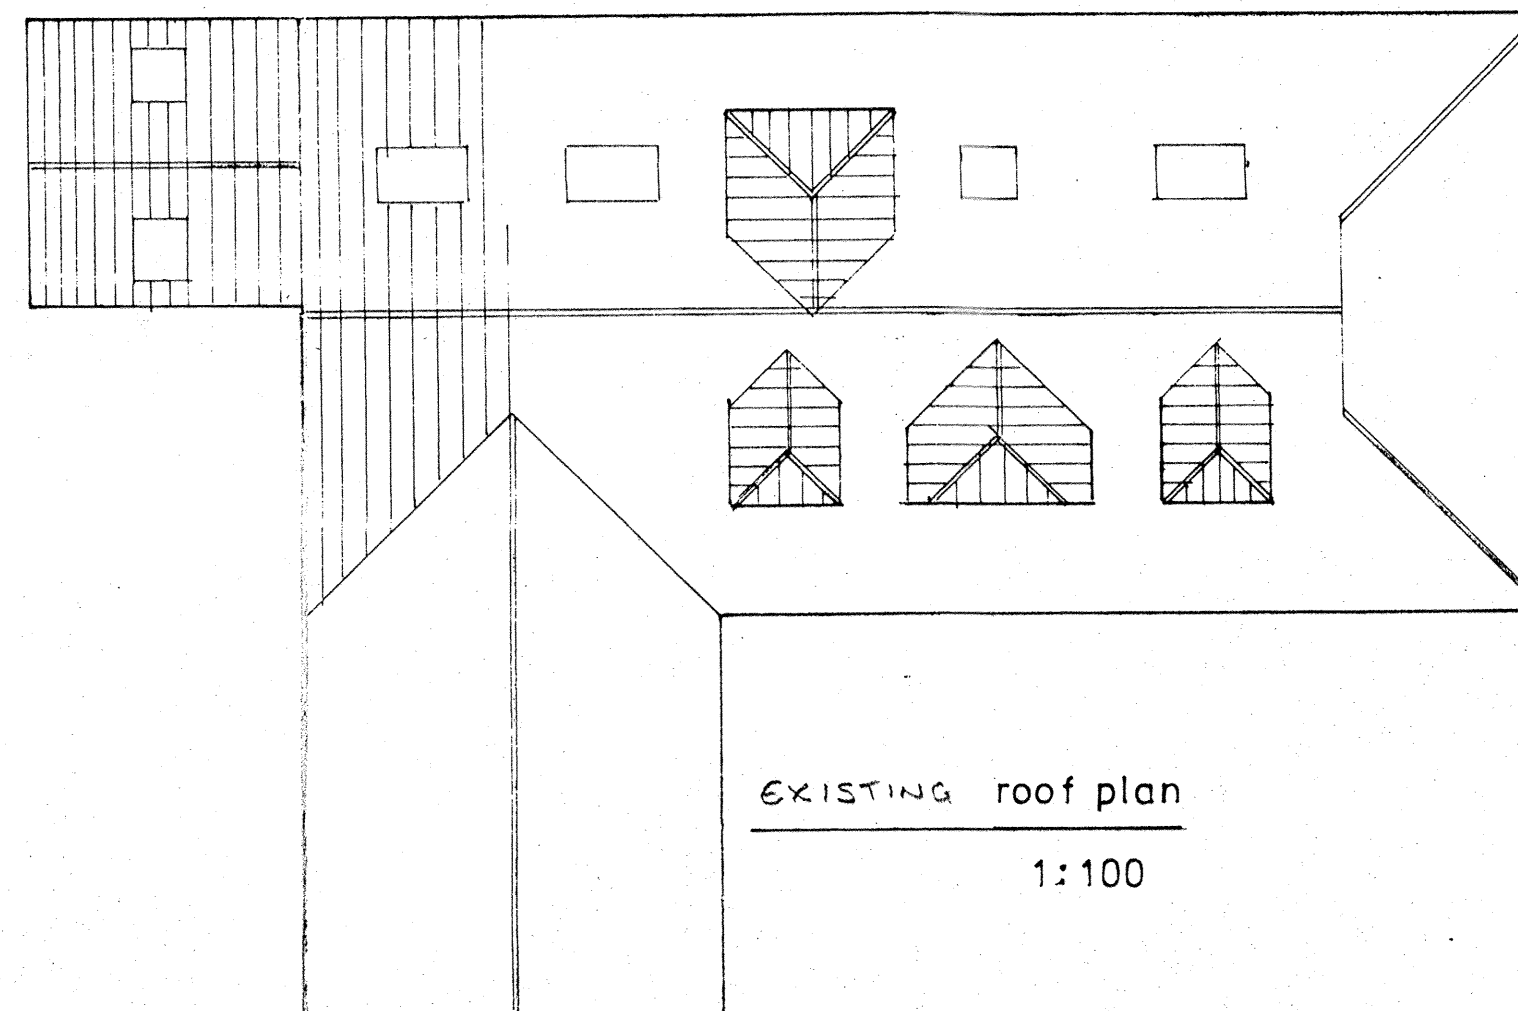

EXISTING roof plan
1:100

EXISTING ELEVATIONS AT 10, WYDE FELD, ALDWICK