
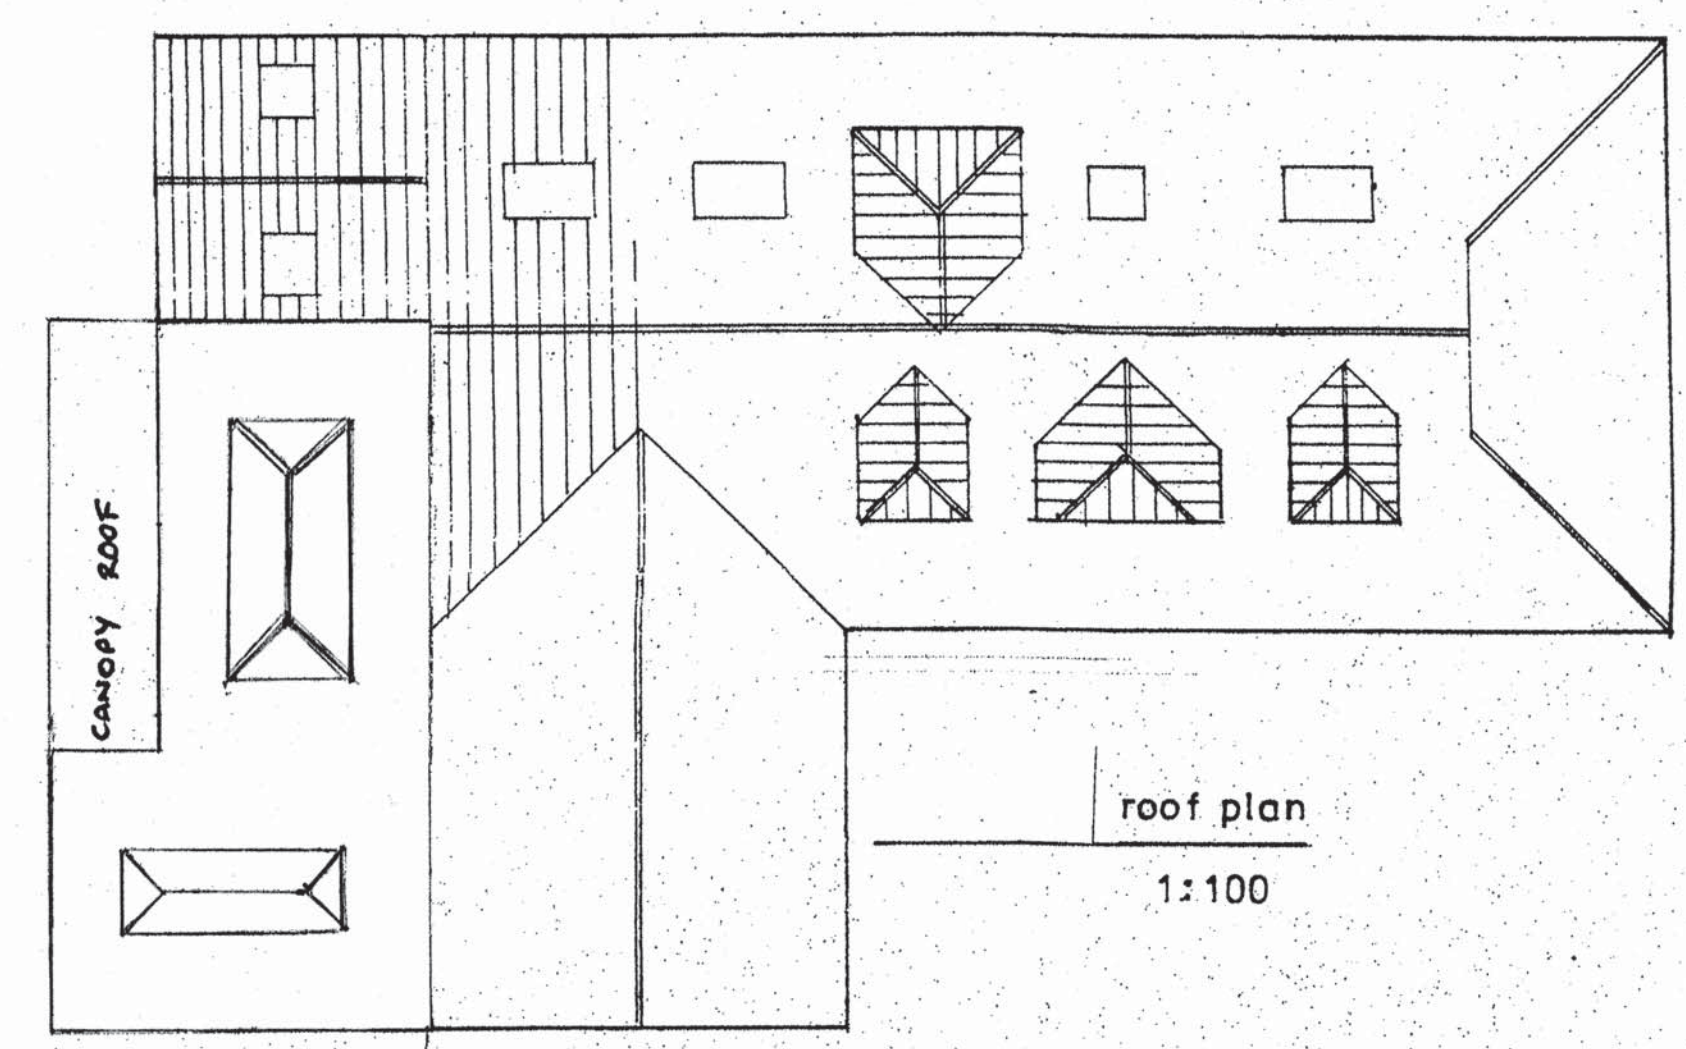
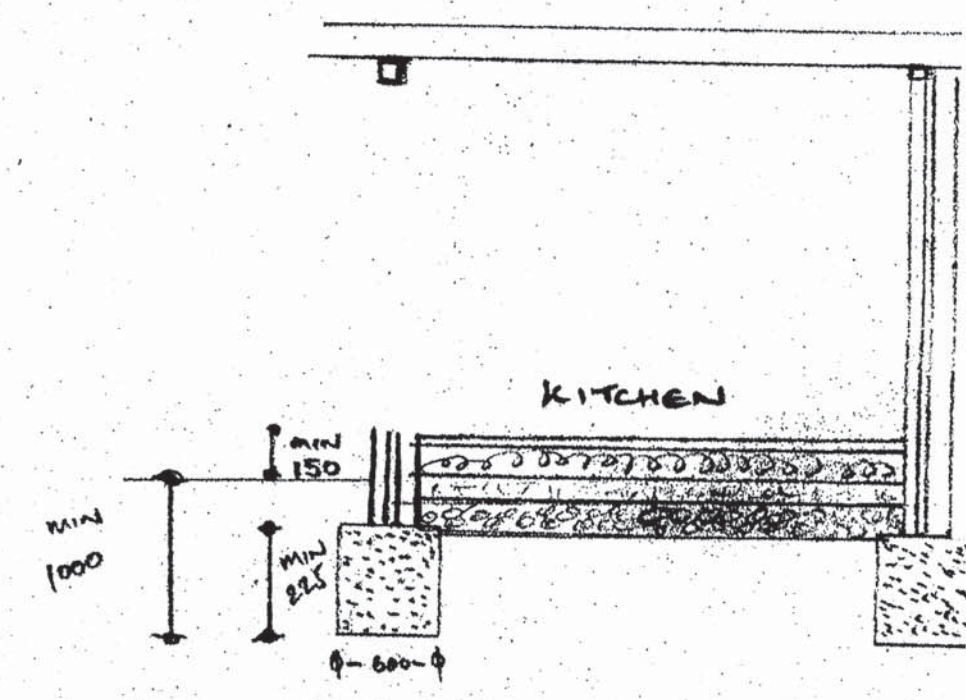
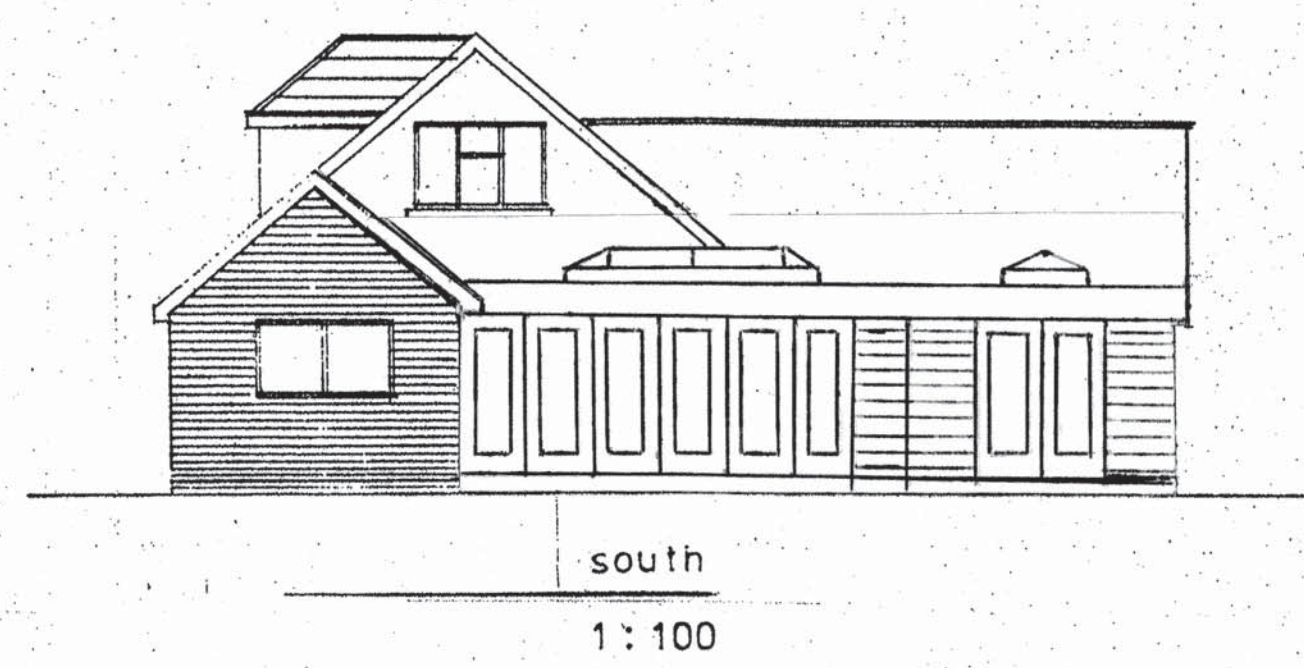
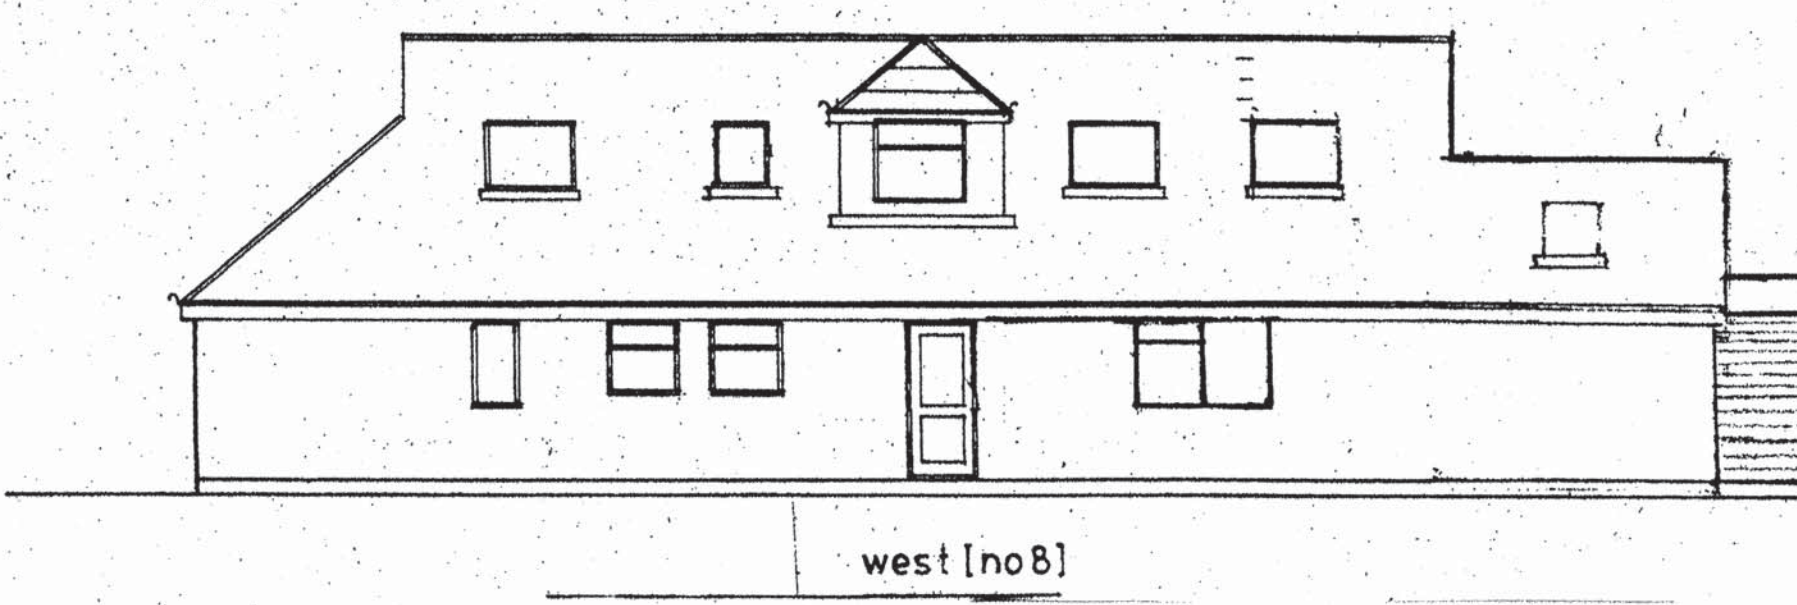


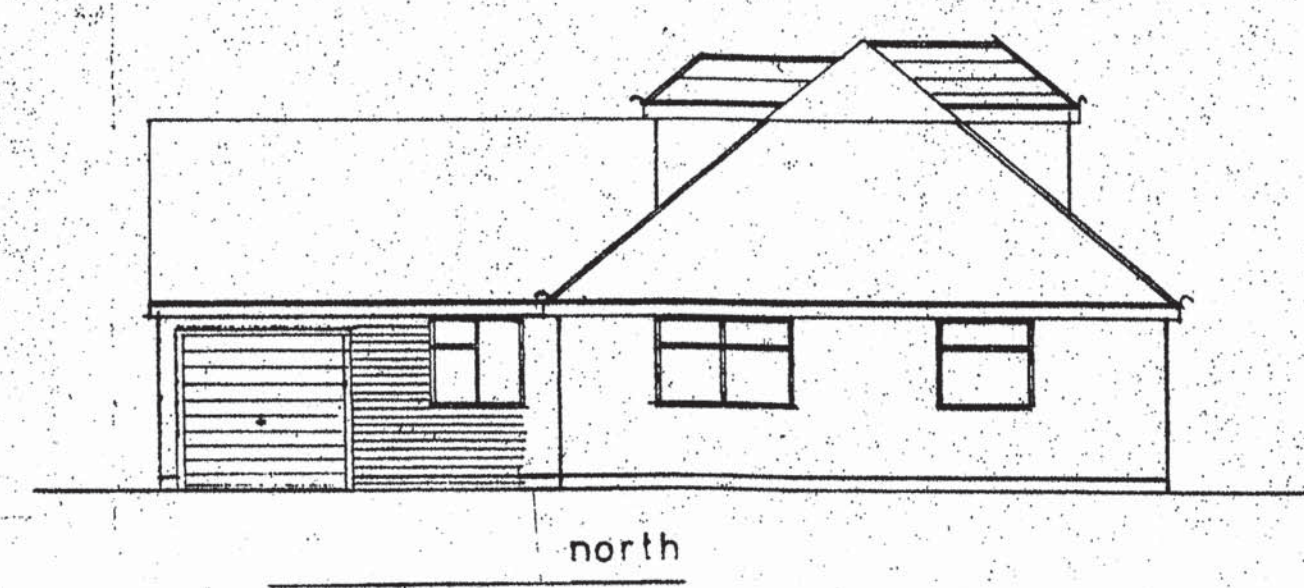

PROPOSED SINGLE STOREY EXTENSION AT 10, WYDE FELD, ALDWICK