





location plan
1:1250

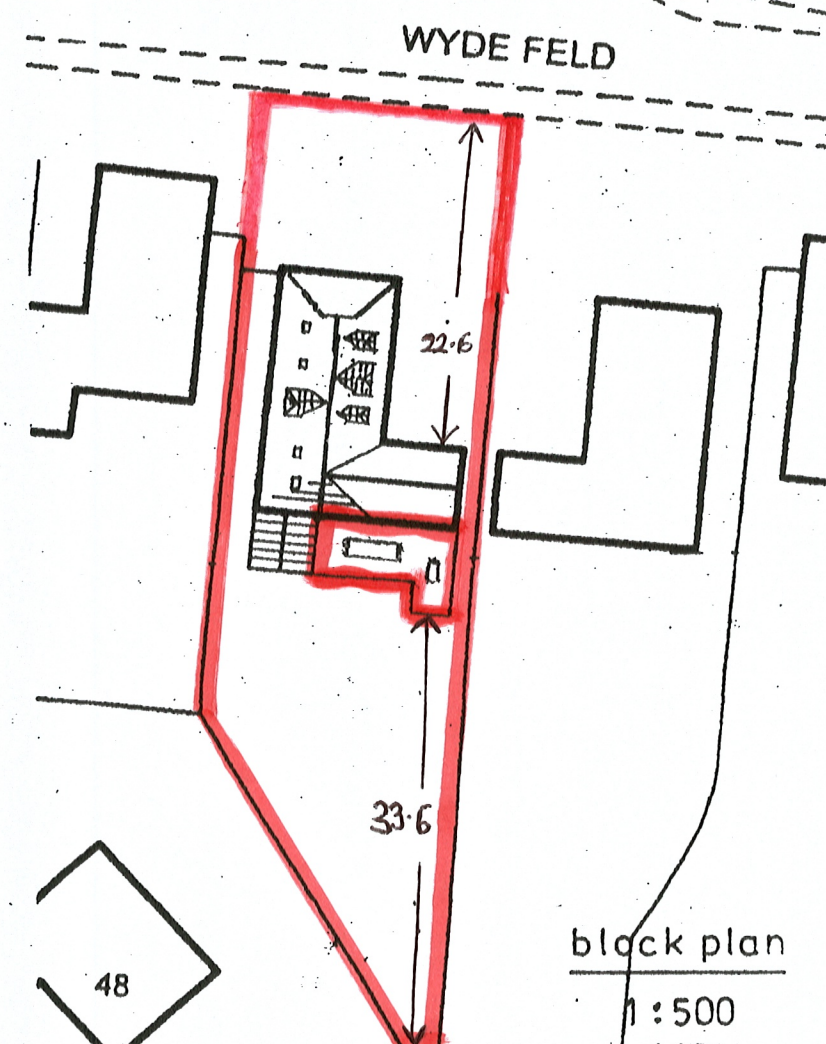

block plan
1:500

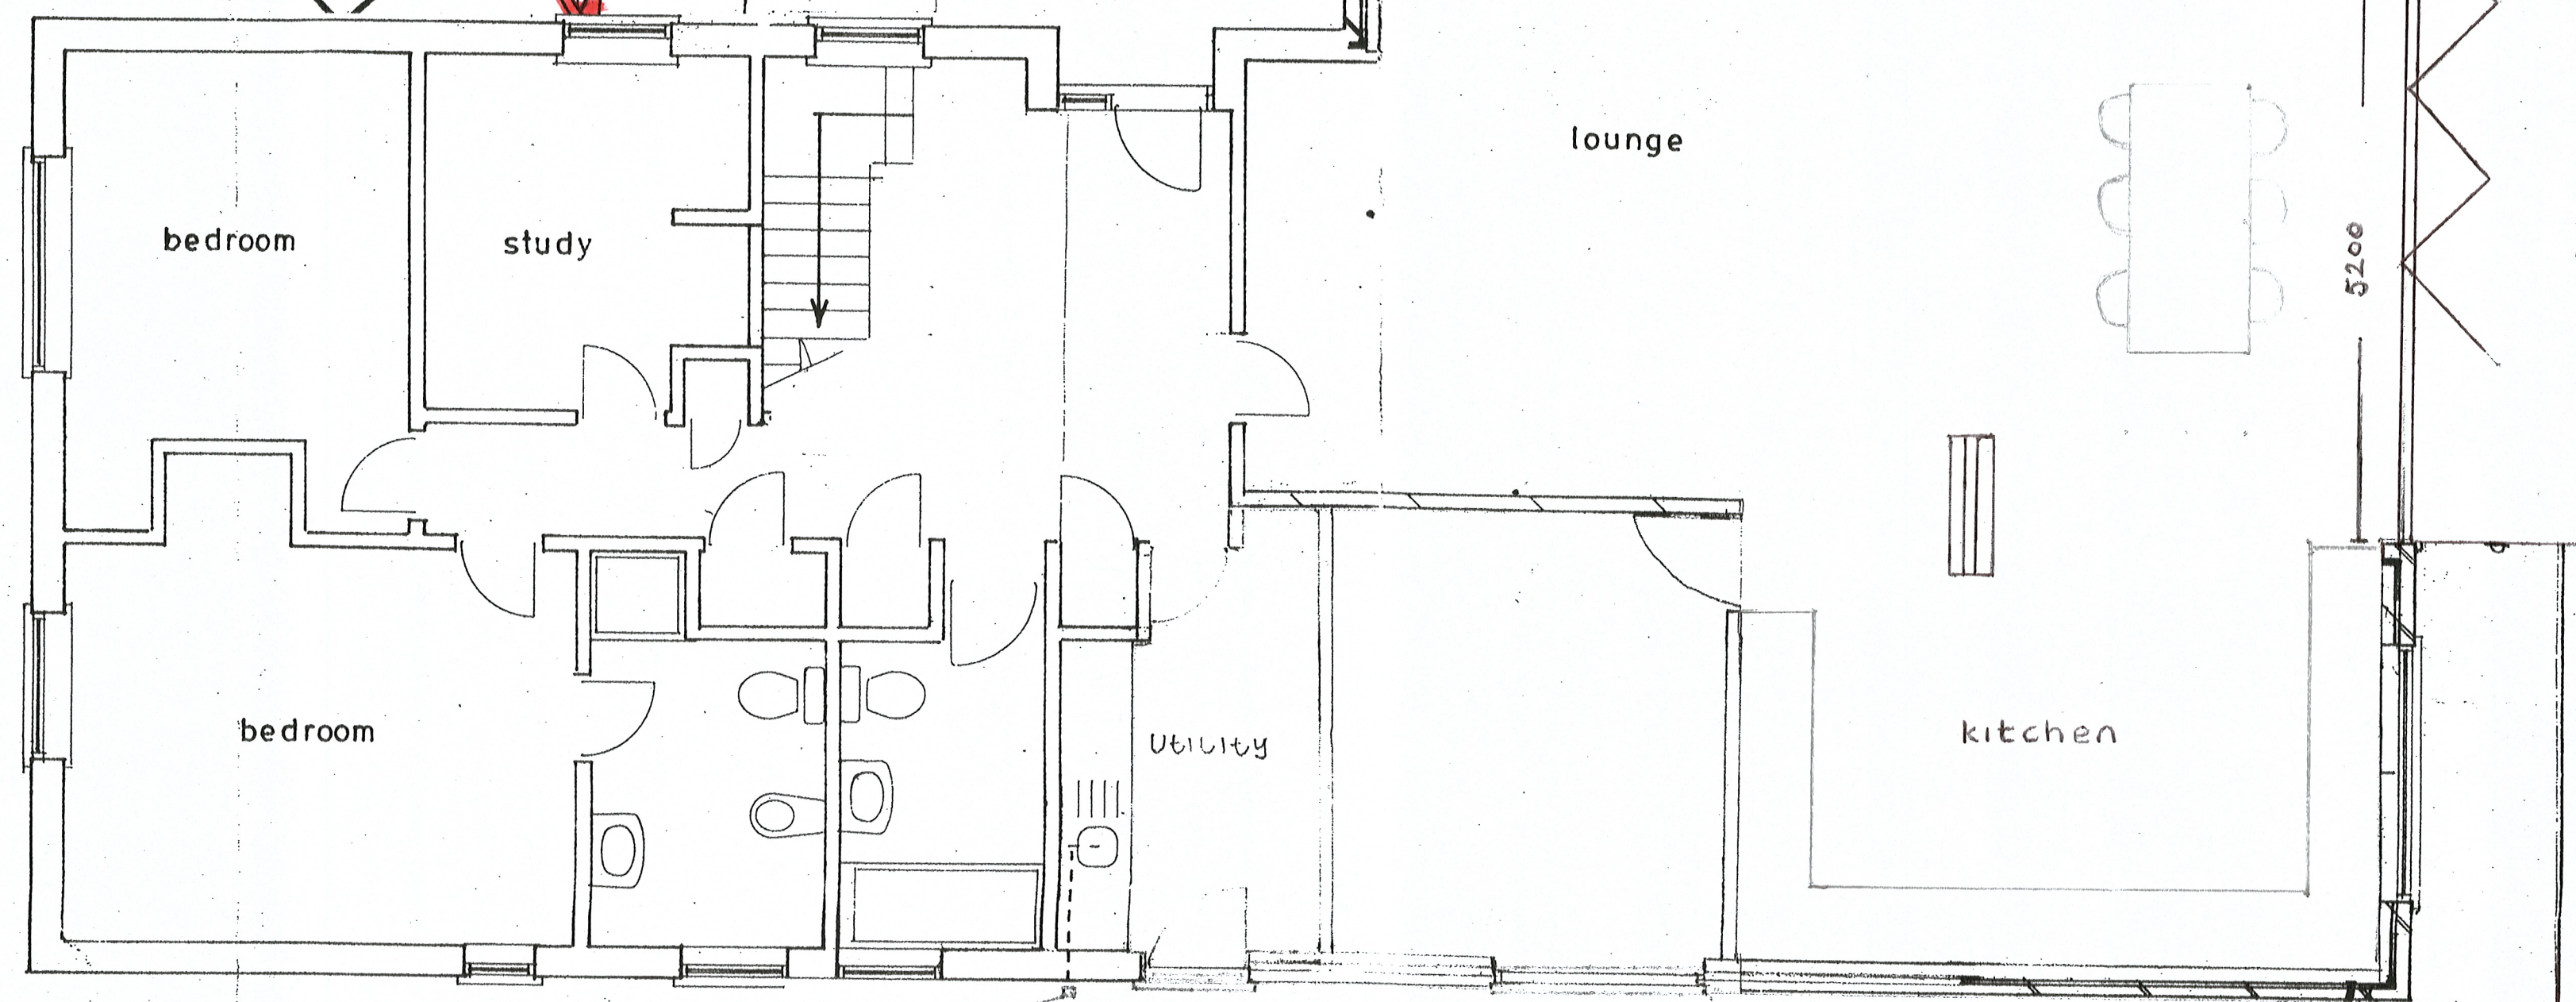

Ground floor plan
1:50

Proposed GROUND FLOOR PLAN AT 10, WYDE FELD, ALDWICK