ARUN DISTRICT COUNCIL
No. AW 52 06
RECEIVED 71406

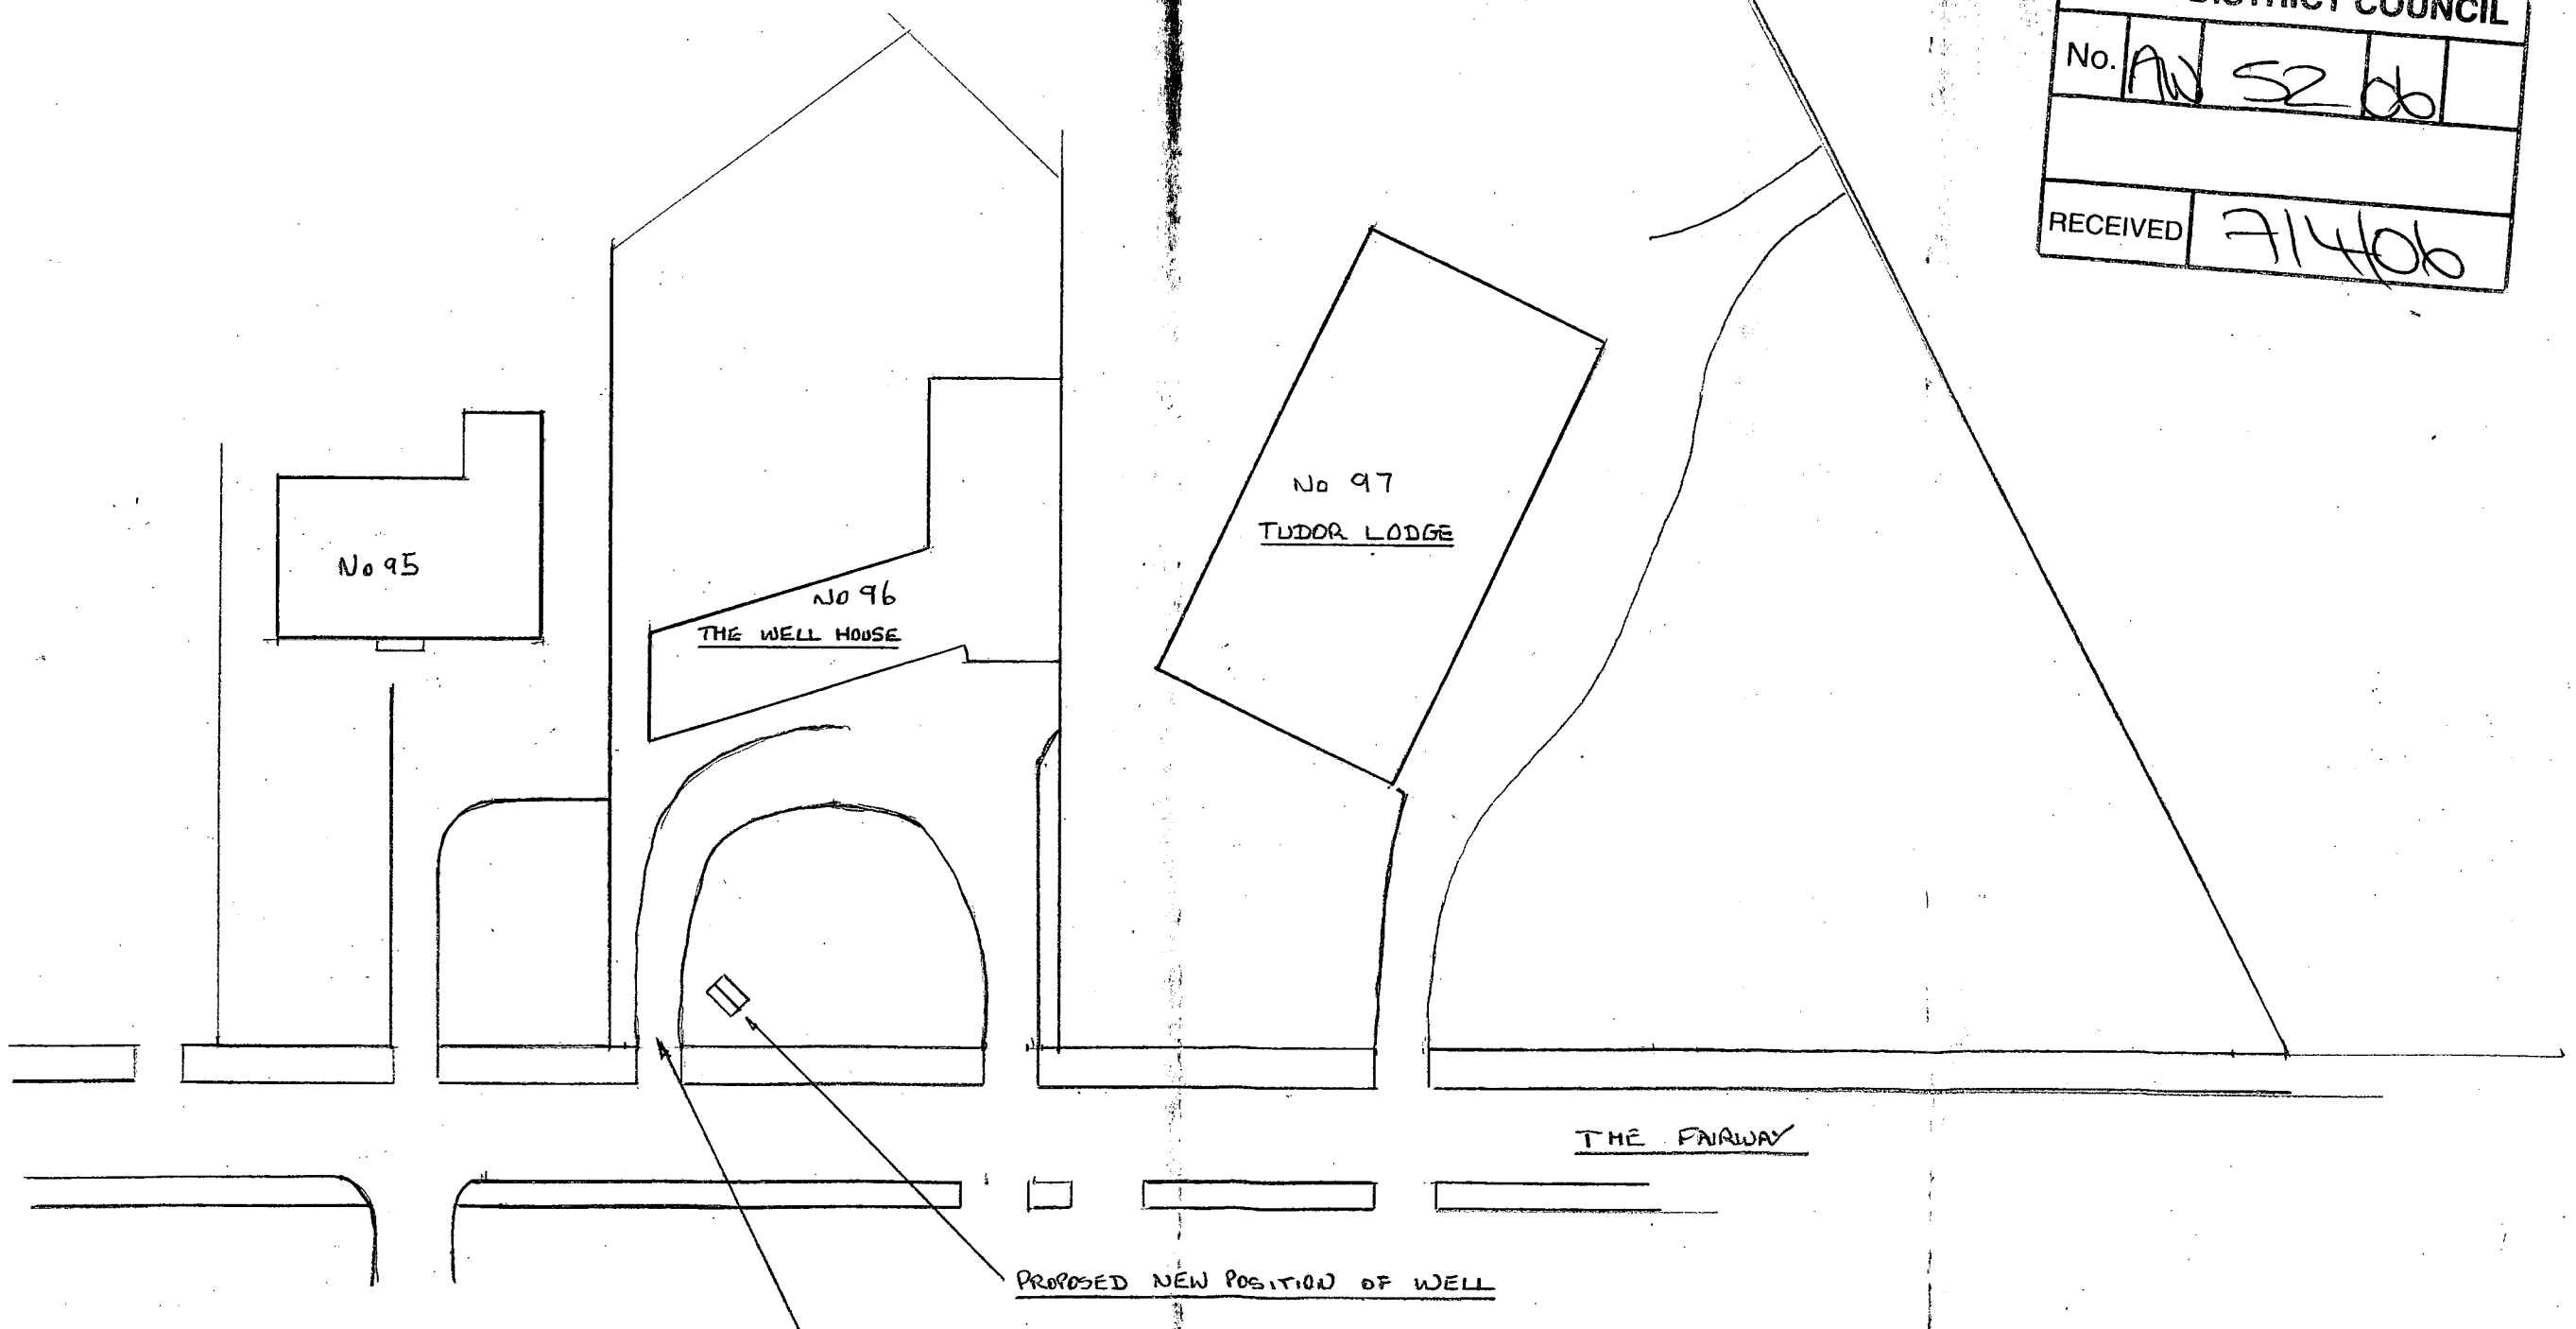

DRG NO 5/4/06/2
SCALE 1:500

THE WELL HOUSE
96 THE FAIRWAY
ALDWICK BAY
ALDWICK
W. SUSSEX PO21 4EW

ARUN DISTRICT COUNCIL:AW/52/06/ 07/04/2006