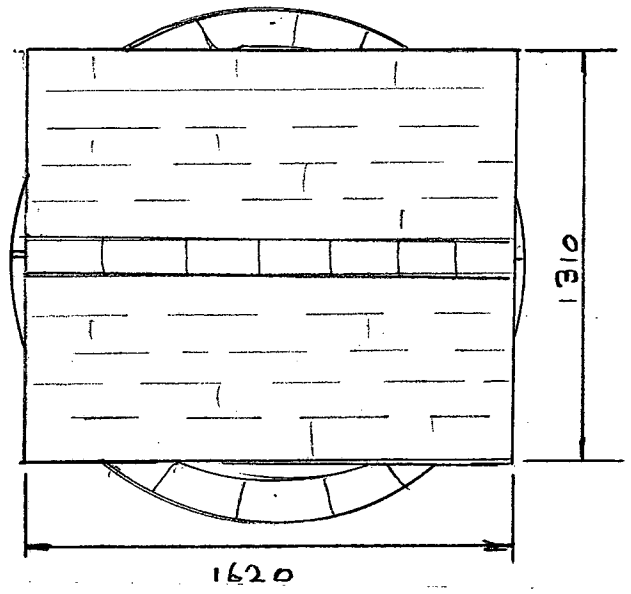

ARUN DISTRICT COUNCIL
No. AW 52 06
RECEIVED 71406

ROOF: CLAY TILES WITH MATCHING RIDGE

TIMBER: OAK FRAME WITH WANEY OAK CLADDING TO ENDS

BASE: STANDARD RED BRICK WITH TILE COURSE AS SHOWN.

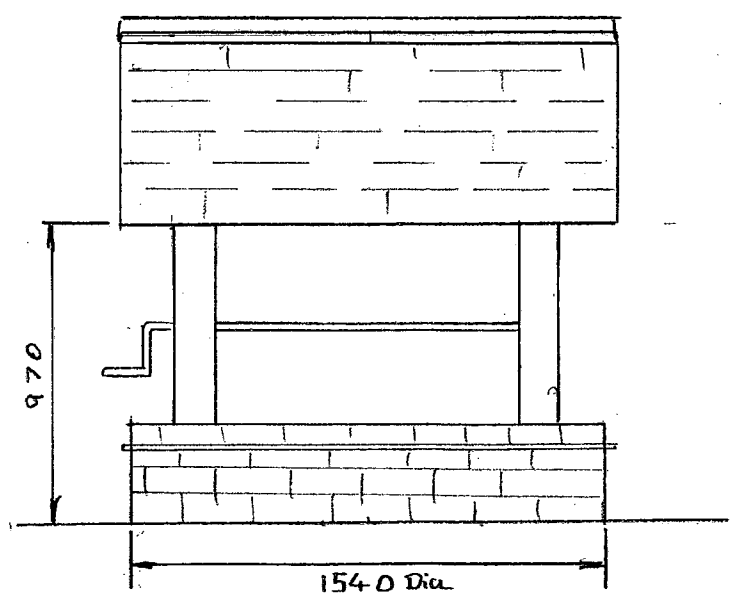

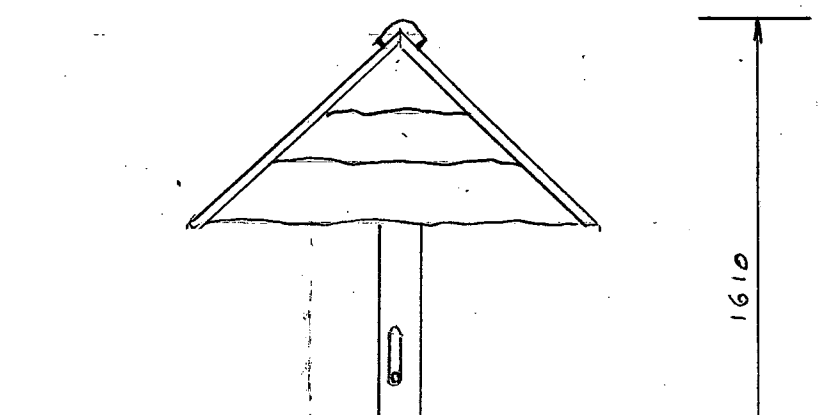

SCALE 1:25

DRG No 5141061
DETAIL OF EXISTING WELL TO BE REPOSITIONED & REBUILT AS IS

THE WELL HOUSE
96 THE FAIRWAY
ALDWICK BAY
ALDWICK
W. SUSSEX PO21 4EW

ARUN DISTRICT COUNCIL:AW/52/06/ 07/04/2006