THE WELL HOUSE
96 THE FAIRWAY
ALDWICK BAY
BOGNOR REGIS
W. SUSSEX
PO21 - 4EW

SCALE 1:1000

TALL HEDGING
TO BE RETAINED

1 ACER
2 PALM
3 BEECH
4 ACER
5 ACER
6 OAK
7 PALM

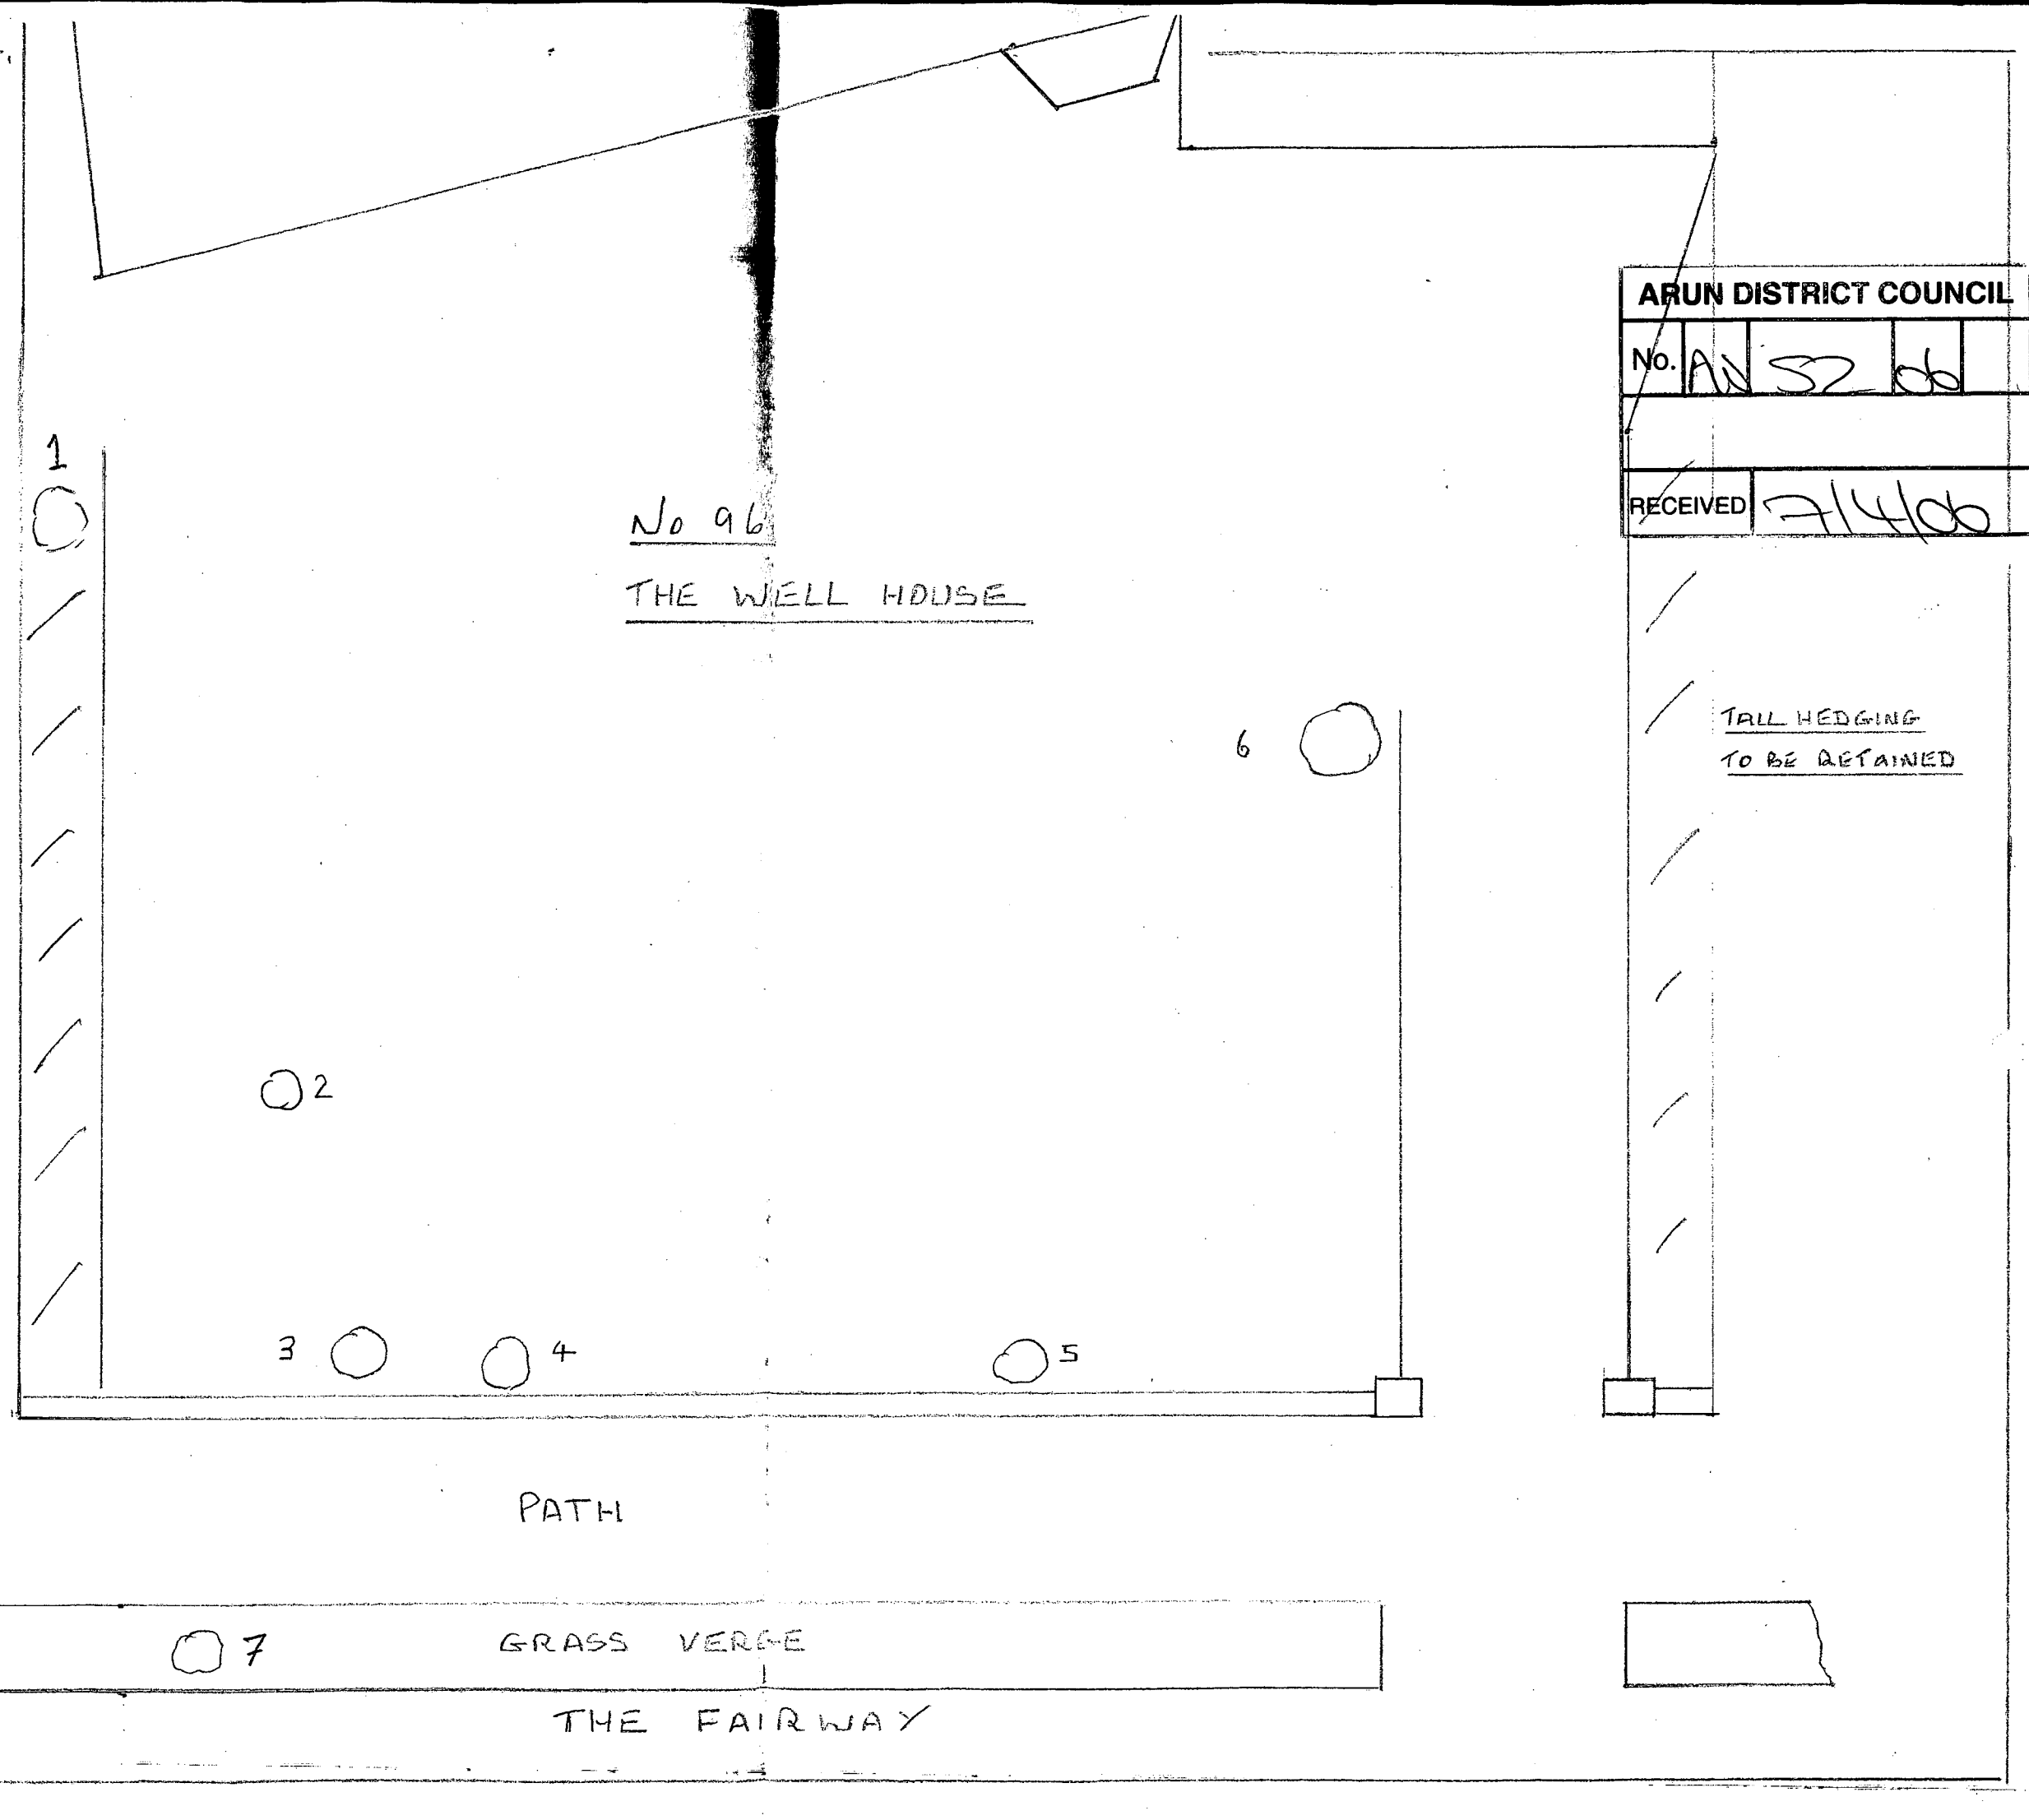

ARUN DISTRICT COUNCIL
No. AW/52/06
RECEIVED 7/4/06

ARUN DISTRICT COUNCIL:AW/52/06/ 07/04/2006