ARUN DISTRICT COUNCIL
No. AW/52/06
RECEIVED 7/4/06

SITE PLAN

PROPOSED GARDEN LAYOUT

THE WELL HOUSE
96 THE FAIRWAY
ALDWICK BAY
WEST SUSSEX
PO21 4EW

1. FORM NEW GATEWAY AT WEST END OF FRONT WALL AND MATCH TO EXISTING
2. CREATE NEW CARRIAGE DRIVEWAY
3. RETAIN AND SHAPE ALL HEDGING TO BOTH SIDES OF GARDEN
4. TREES AS PER SEPARATE PLANNING APPLICATION
5. FORM ACCESS TO HIGHWAY TO MATCH EXISTING AND ESTATE REQUIREMENTS

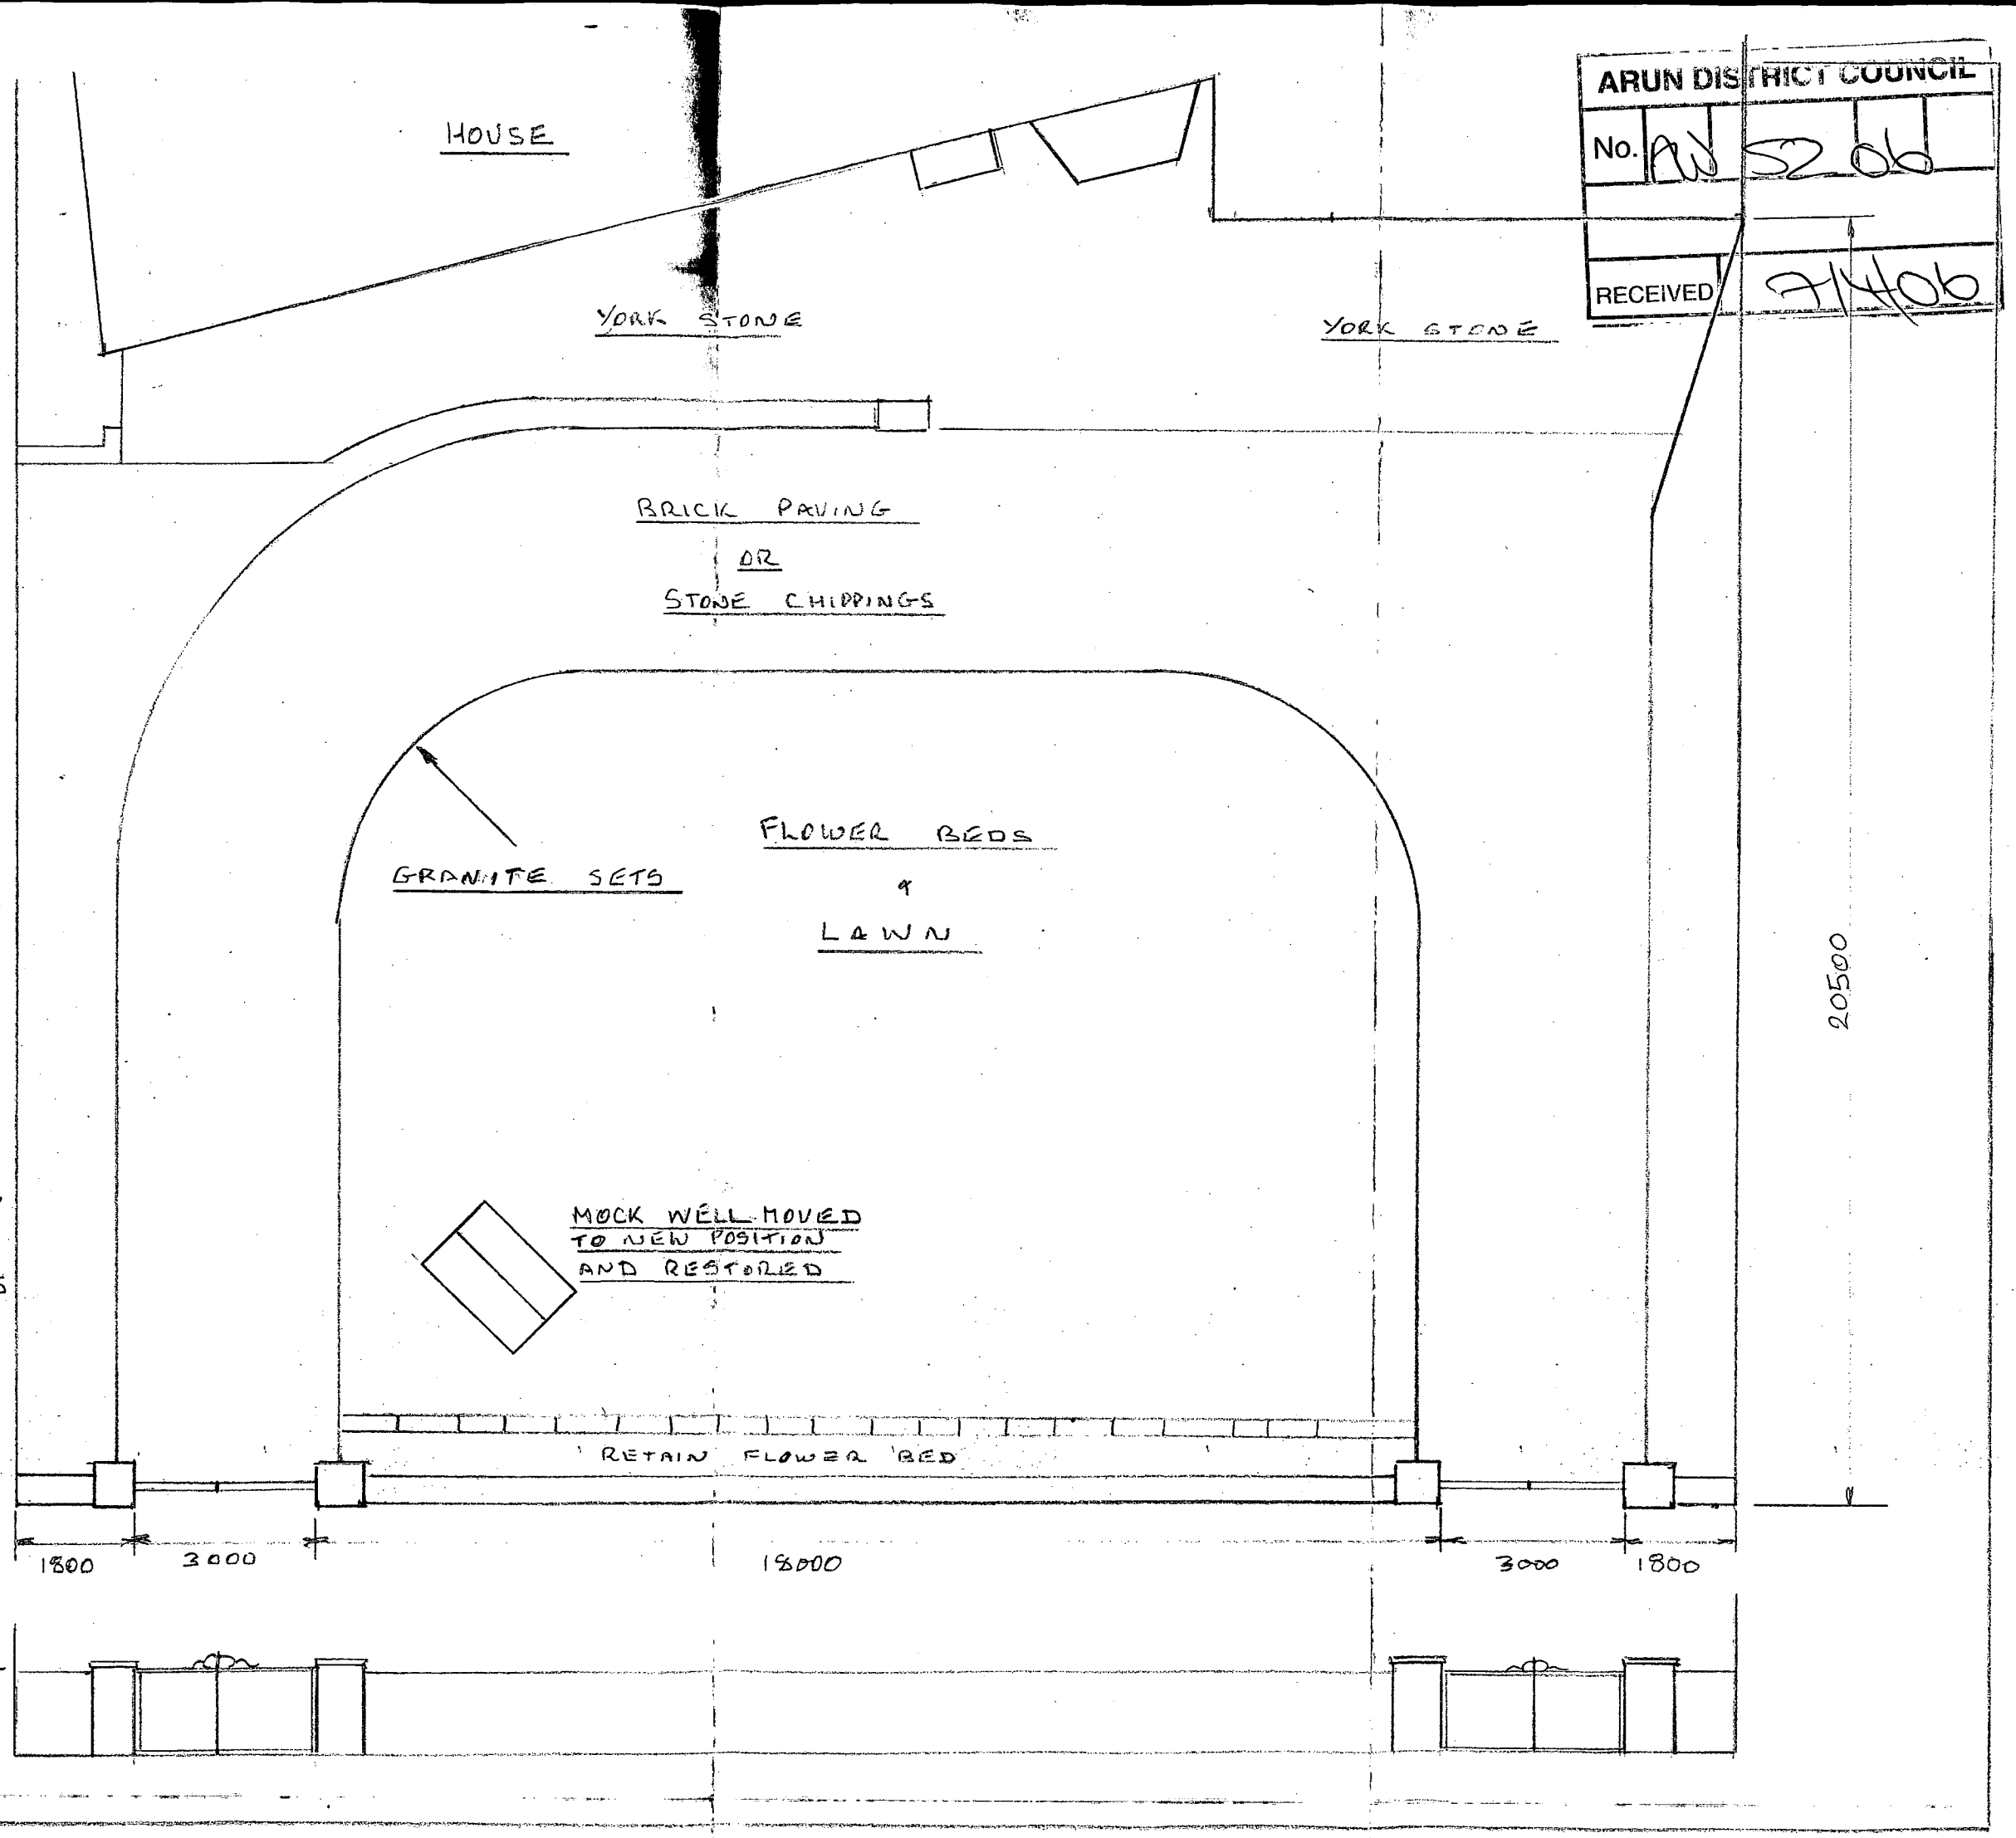

DIMENSIONS : mm

SCALE : 1:100

DRG No 11/2/06/1

ARUN DISTRICT COUNCIL:AW/52/06/ 07/04/2006