


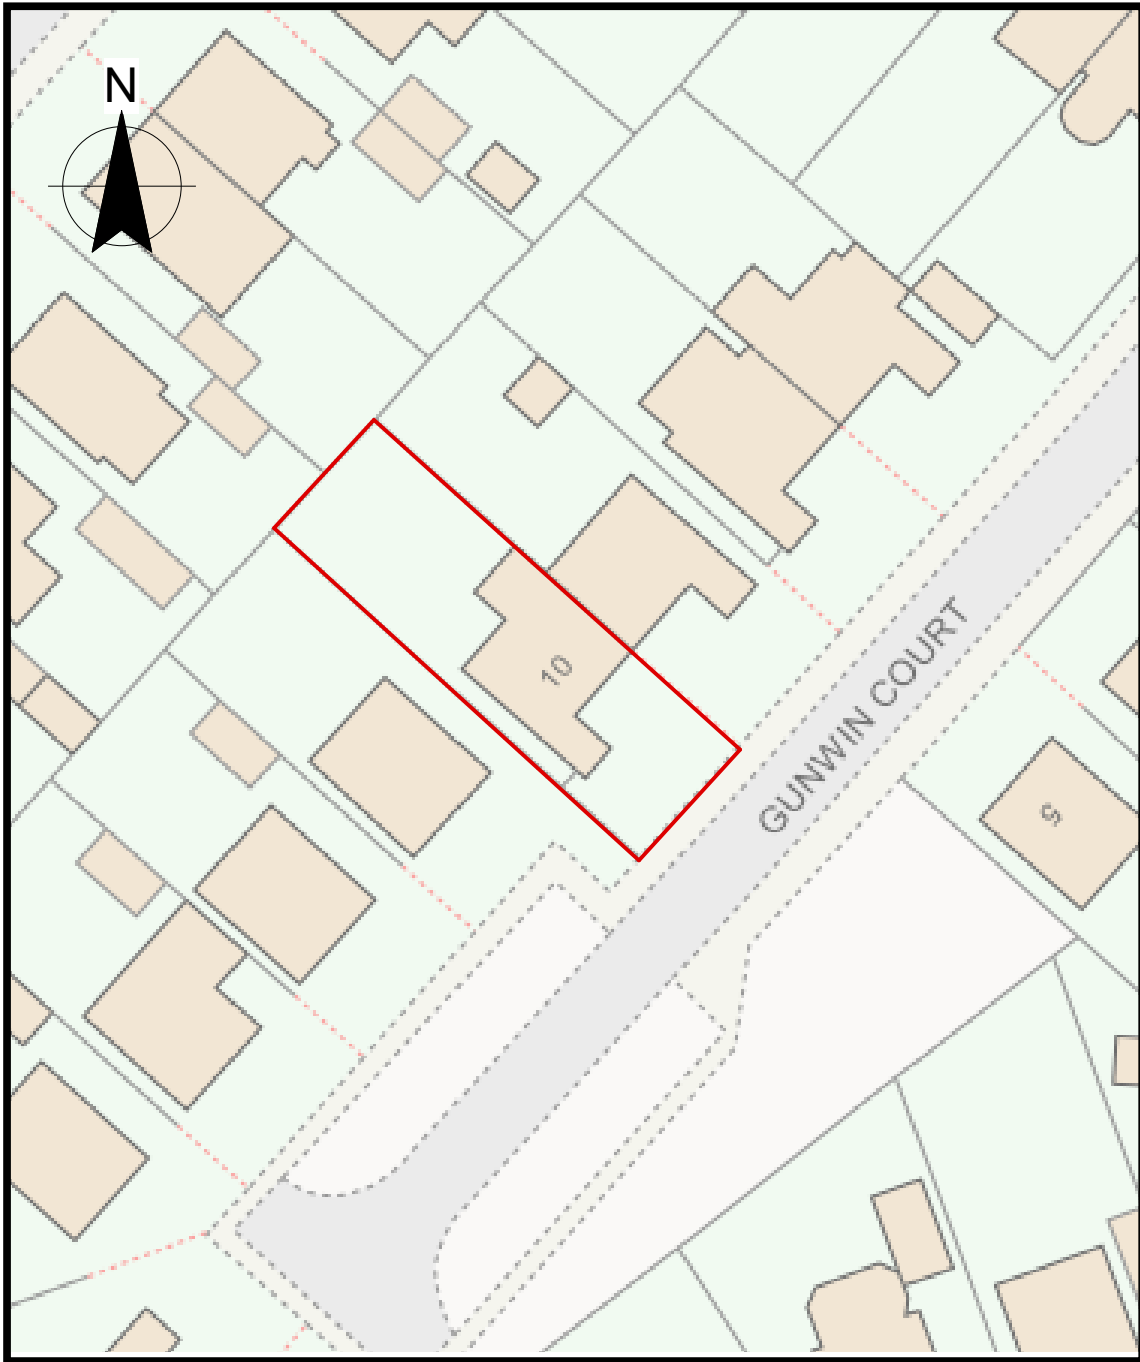

Reproduced from or based upon 2009 Ordnance Survey 1:1250 or 1:2500 mapping with permission of the Controller of HMSO © Crown Copyright reserved. Unauthorised reproduction infringes Crown copyright and may lead to prosecution or civil proceedings

Location Plan (Extract from Ordnance Survey)

Scale 1:500

Outlined in red shows the boundary of 10 Gunwin Court.

All dims and details to be checked on site prior to any commencement of work. This plan is not a full specification or schedule of work and has been produced solely for the purpose of obtaining the necessary local authority consents/approvals For Party Wall etc. Act 1996 see ODPM booklet or website.	Status:		Client: Mr A Pink 10 Gunwin Court Bognor Regis West Sussex PO21 4BW	Revision: A	Project: Roof Alterations
	Preliminary	☐	Tender	☐	Content: Block Plan
	Planning	☒	Construction	☐	
	Building Regulations	☐	As Built	☐	
				Scale: 1:500@A4	
				Date: Feb 18	
				Dwg No: AP1b	