


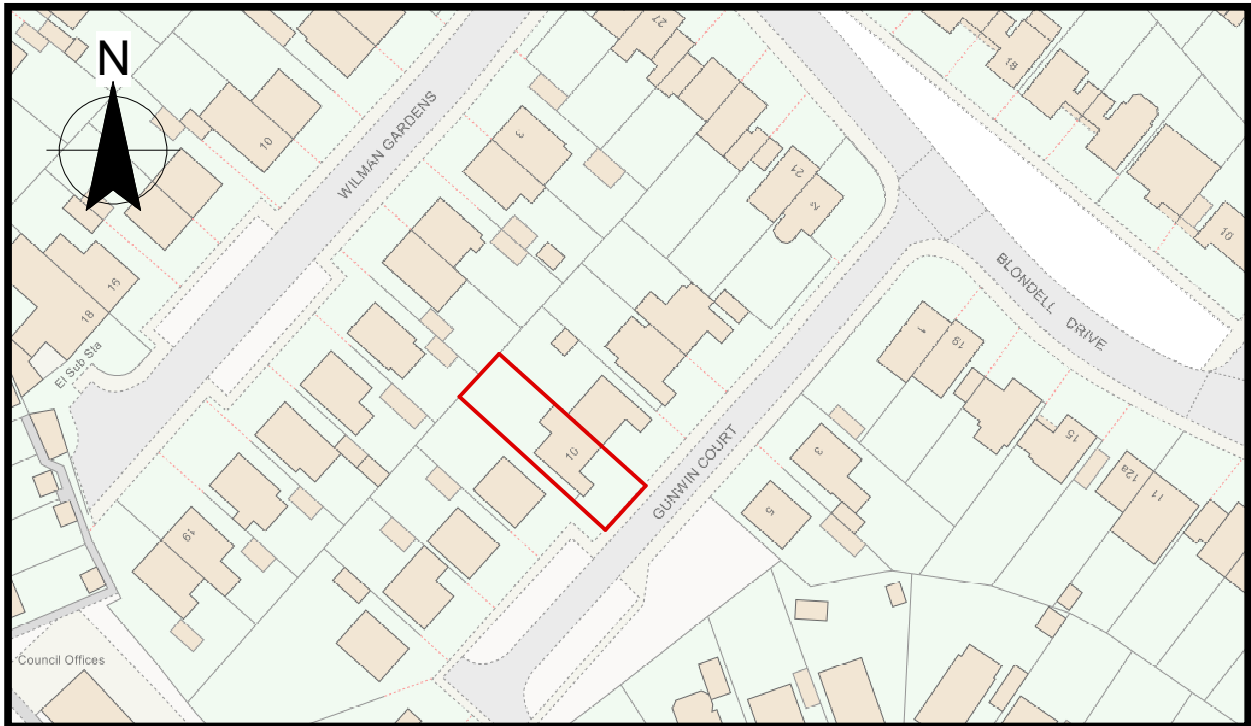

Reproduced from or based upon 2009 Ordnance Survey 1:1250 or 1:2500 mapping with permission of the Controller of HMSO © Crown Copyright reserved. Unauthorised reproduction infringes Crown copyright and may lead to prosecution or civil proceedings

Location Plan (Extract from Ordnance Survey)

Scale 1:1250

Outlined in red shows the boundary of 10 Gunwin Court.

All dims and details to be checked on site prior to any commencement of work. This plan is not a full specification or schedule of work and has been produced solely for the purpose of obtaining the necessary local authority consents/approvals For Party Wall etc. Act 1996 see ODPM booklet or website.	Status:		Client:	Revision: A	Project: Roof Alterations
	Preliminary	☐ Tender ☐	Mr A Pink 10 Gunwin Court Bognor Regis West Sussex PO21 4BW	Scale: 1:1250@A4	Content:
	Planning	☒ Construction ☐		Date: Feb 18	Site Location Plan
	Building Regulations	☐ As Built ☐		Dwg No: AP1a	