


north

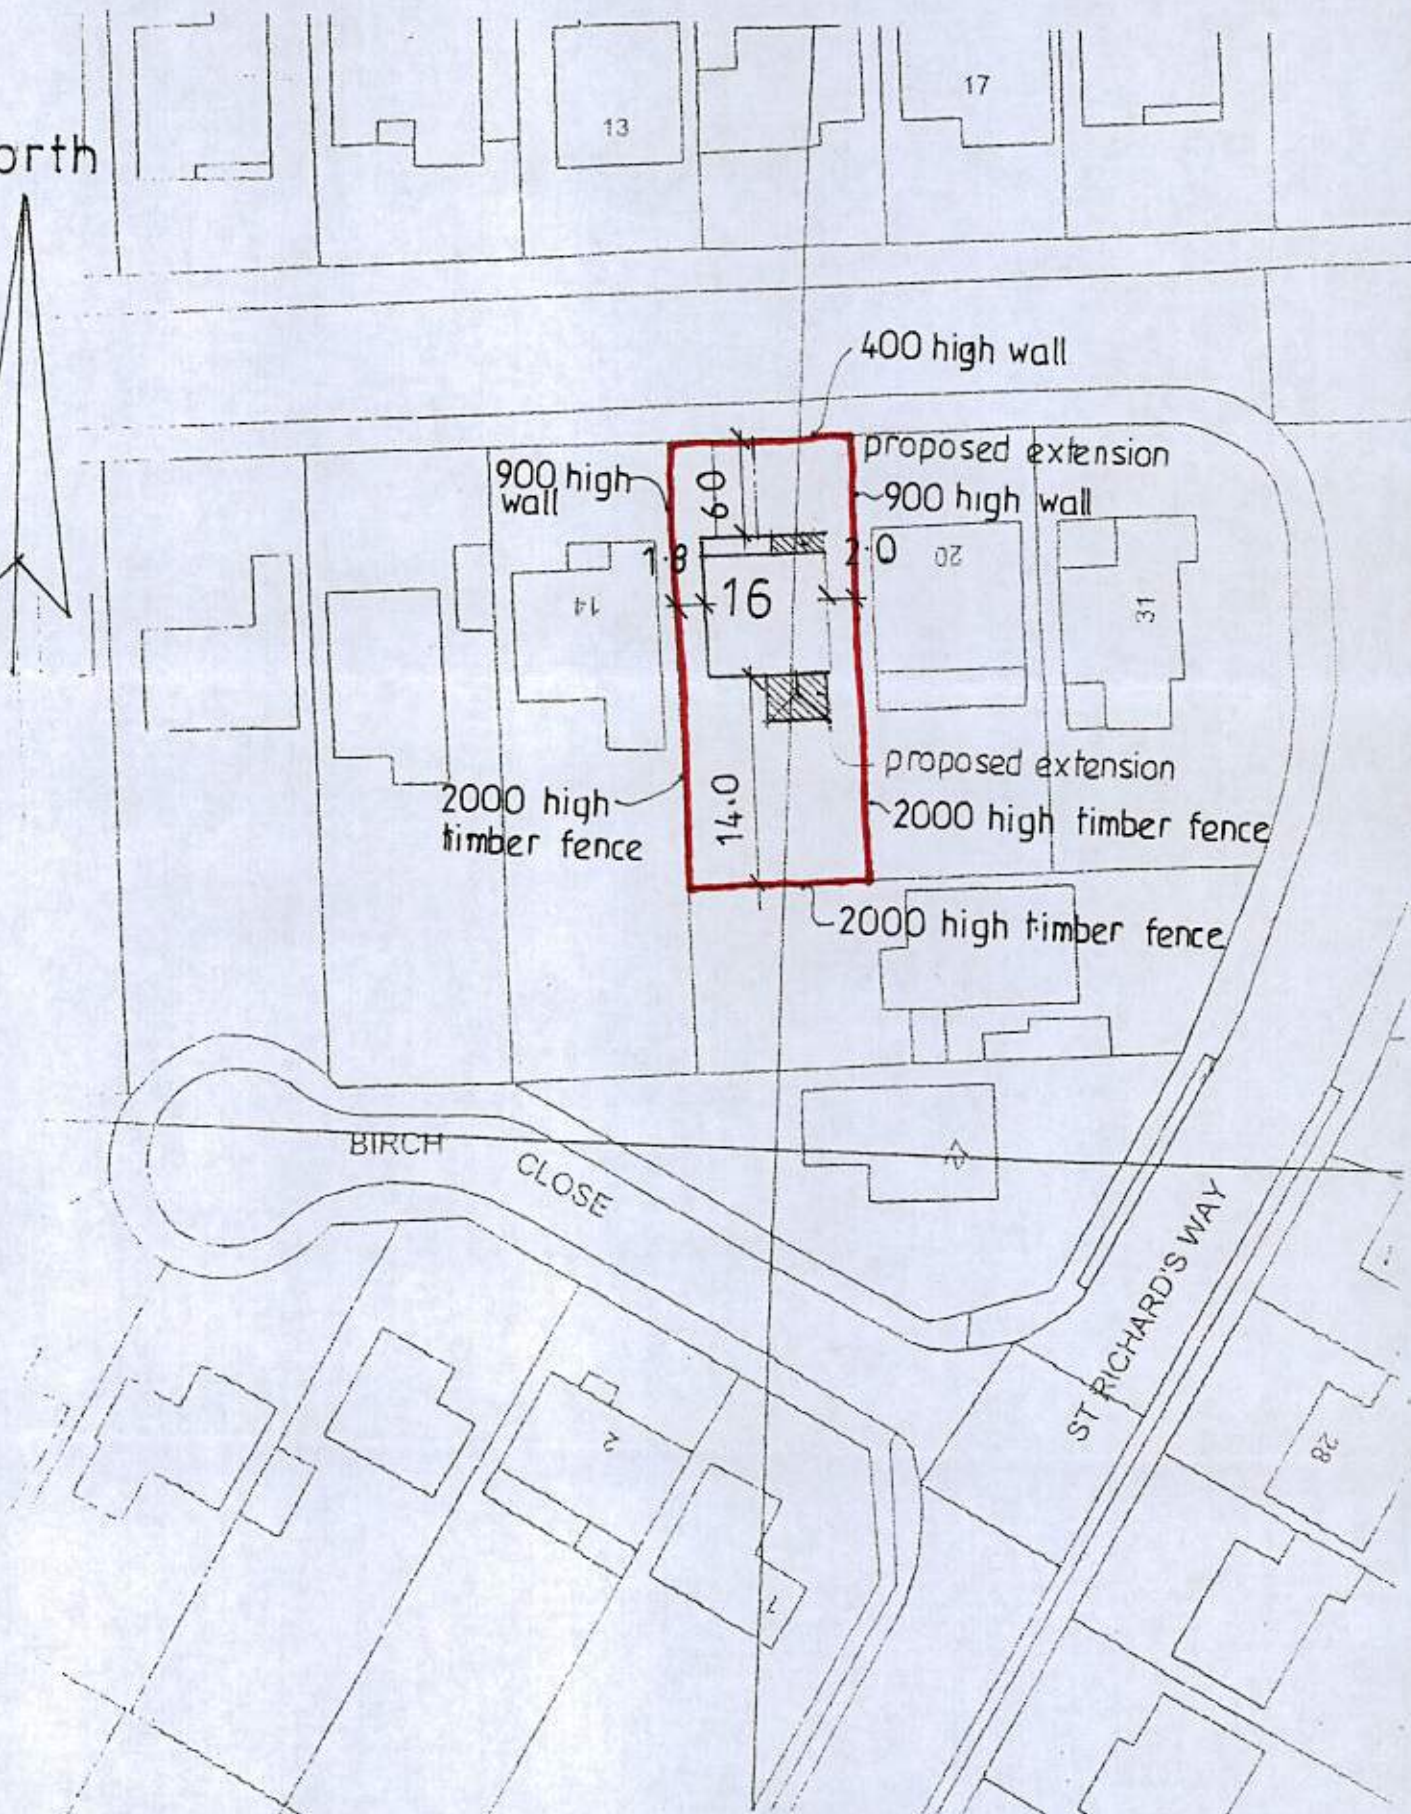

16 ST RICHARDS DRIVE
ALDWICK WEST SUSSEX
BLOCK PLAN scale 1:500