


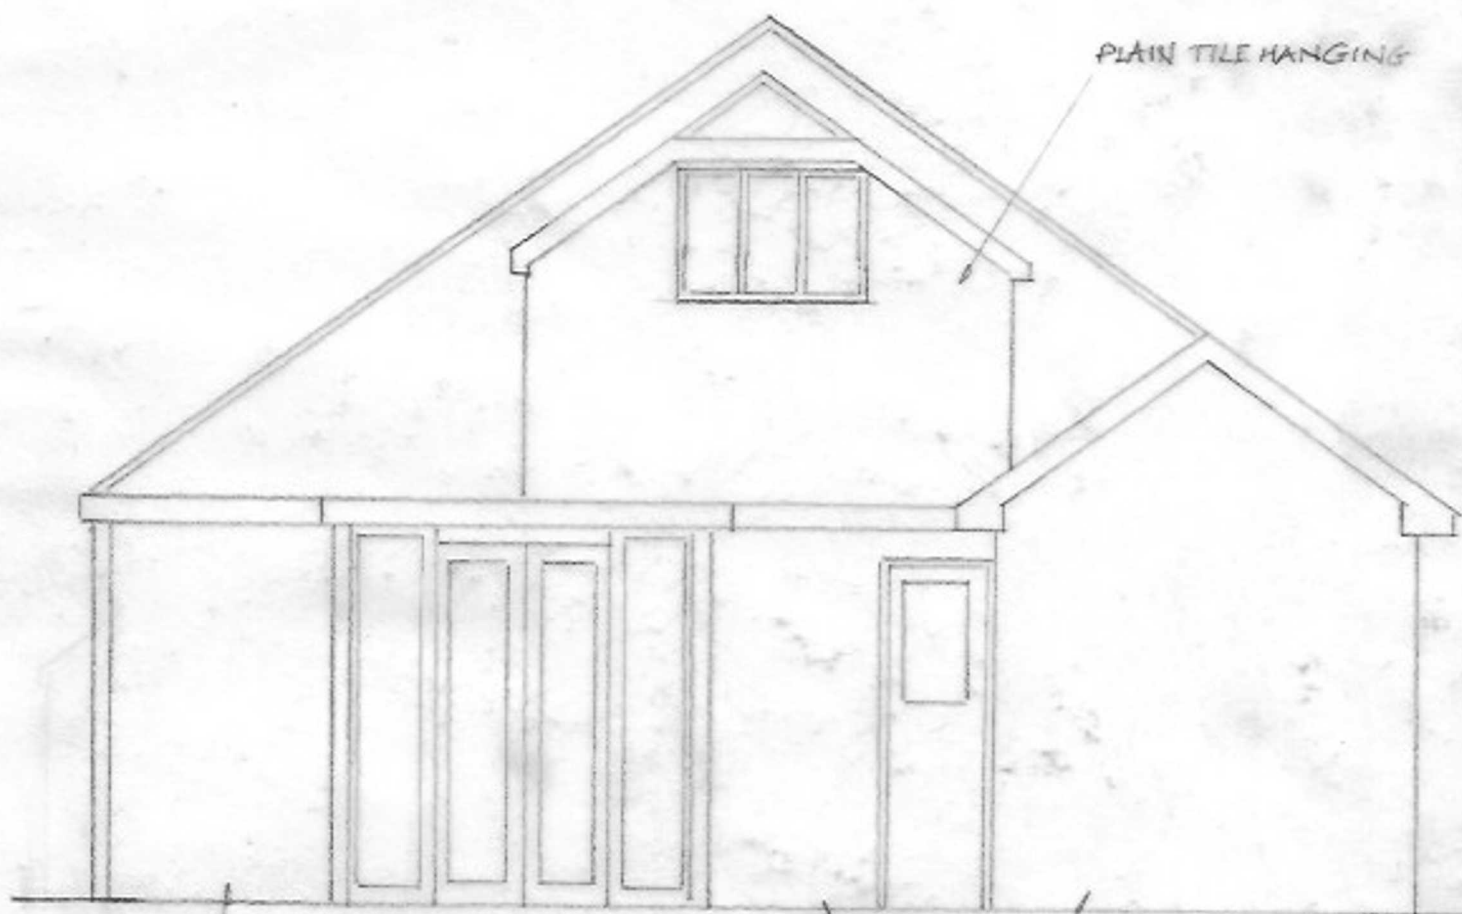


WHITE PAINTED RENDER

WHITE PAINTED RENDER

REAR (SOUTH) ELEVATION AS PROPOSED

29 GROSVENOR GARDENS, ALDWICK

29GG/3
REVA

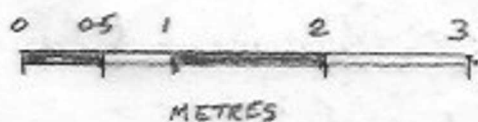

REVA FEB21
SCALE BAR ADDED