


PLAN ON FRONT SHOWING PARKING AREA & DROP KERB

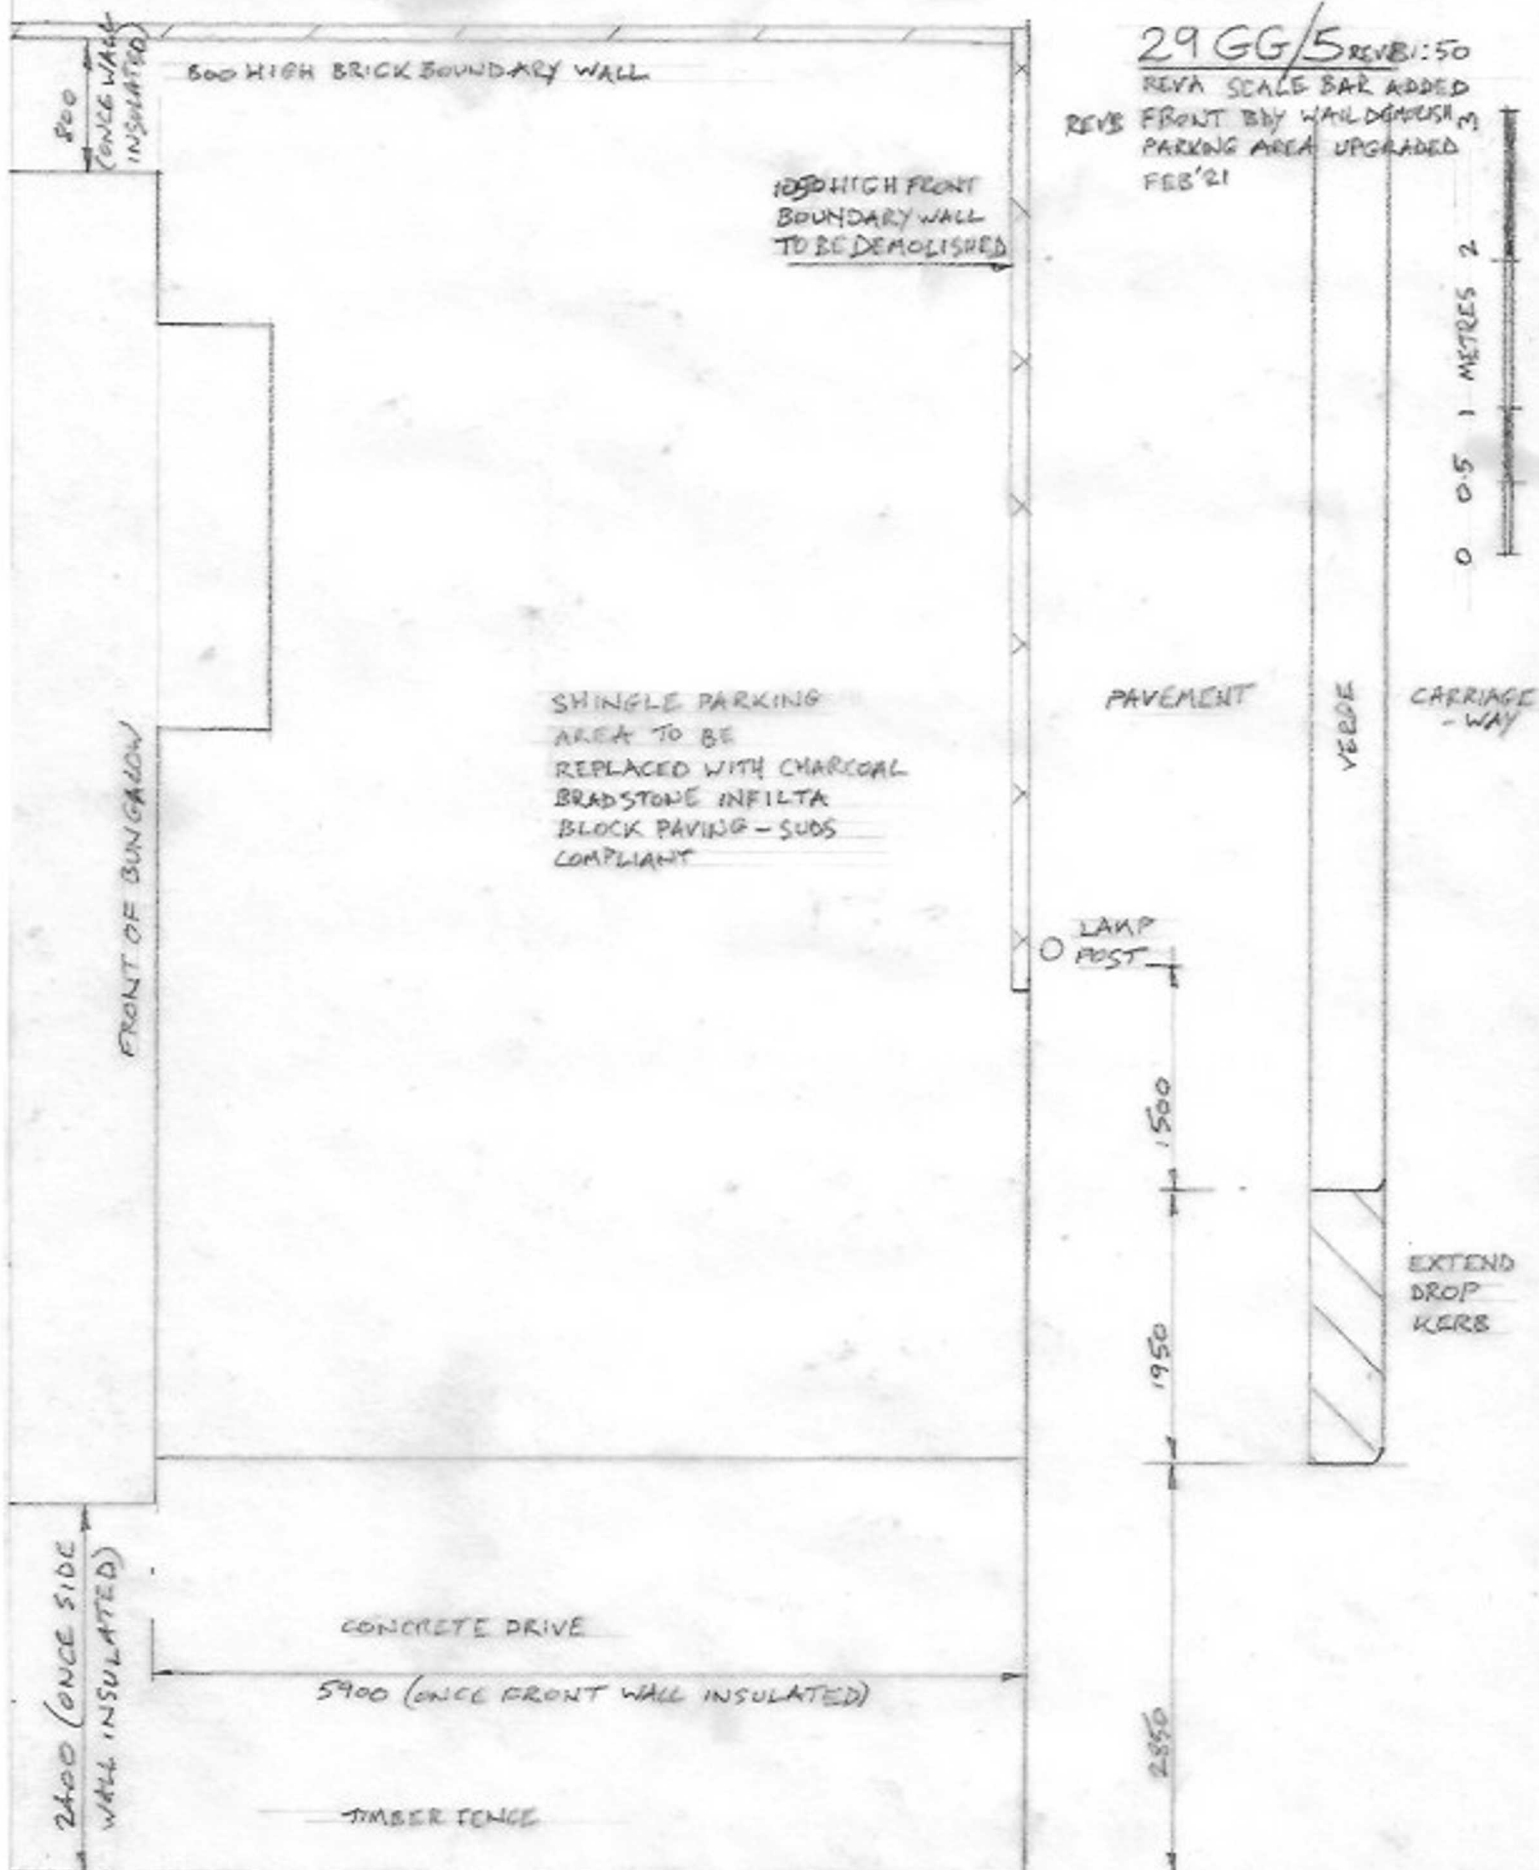

29 GROSVENOR GARDENS, ALDWICK