
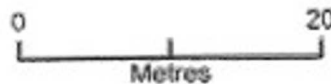


BLOCK PLAN 29 GROSVENOR GARDENS, ALDWICK REV B

REV A FEB'21 - SCALE CORRECTED, VISIBILITY SPLAY ADDED, BOUNDARY DIMENSIONS ADDED
REV B FEB'21 - SIDE EXTENSION FRONT TO BACK DIMENSIONS ADDED

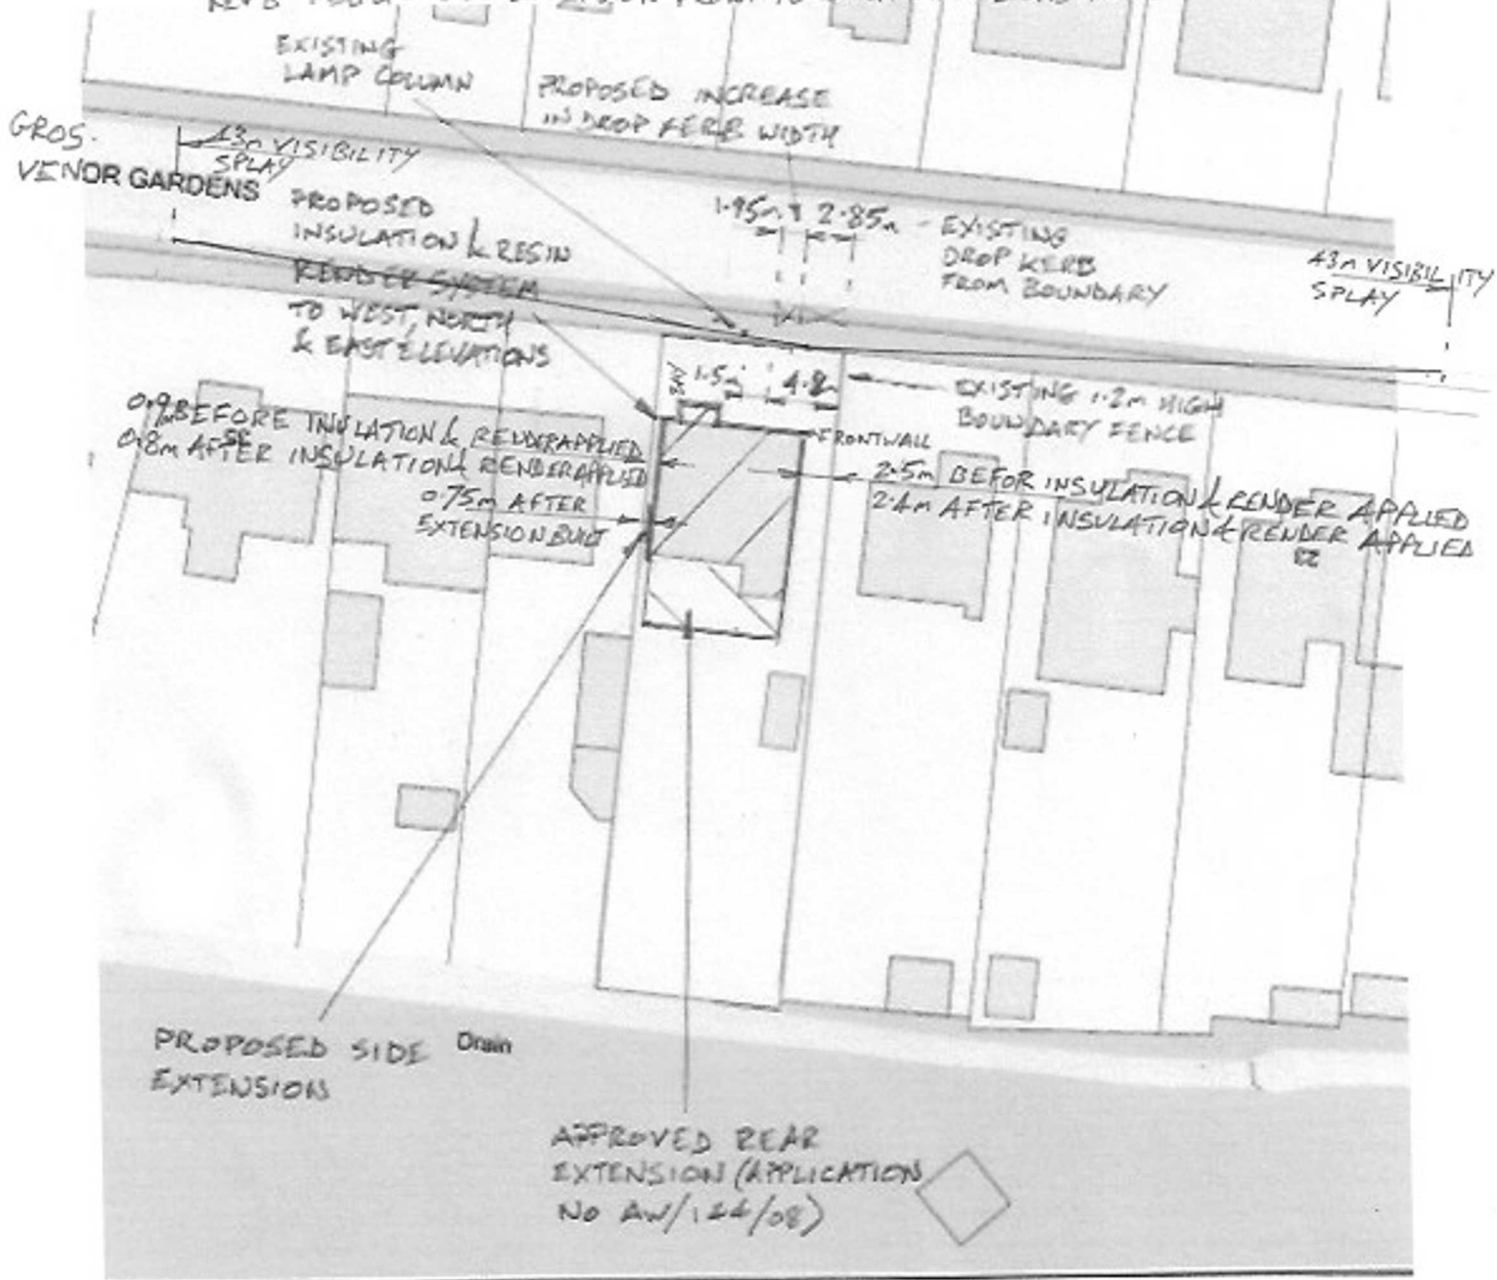

Plan Produced for: P H & Mrs V A Young
Date Produced: 01 Feb 2021
Plan Reference Number: TORON2102200126197
Scale: 1:500 @ A4

NOTE: FRONT WALL SIDE EXTENSION TO FRONT BOUNDARY 12.0m
LENGTH OF SIDE EXTENSION 1.6m
REAR WALL SIDE EXTENSION TO REAR BOUNDARY 30.5m

© Crown copyright and database rights 2019 OS 100042766

NOTE DISTANCE FRONT WALL TO FRONT BOUNDARY 6.0m BEFORE INSULATION & RENDER APPLIED & 5.9m AFTER INSULATION & RENDER APPLIED
DISTANCE FRONT OF BAY TO FRONT BOUNDARY 5.35m BEFORE INSULATION AND RENDER APPLIED & 5.25m AFTER INSULATION & RENDER APPLIED