


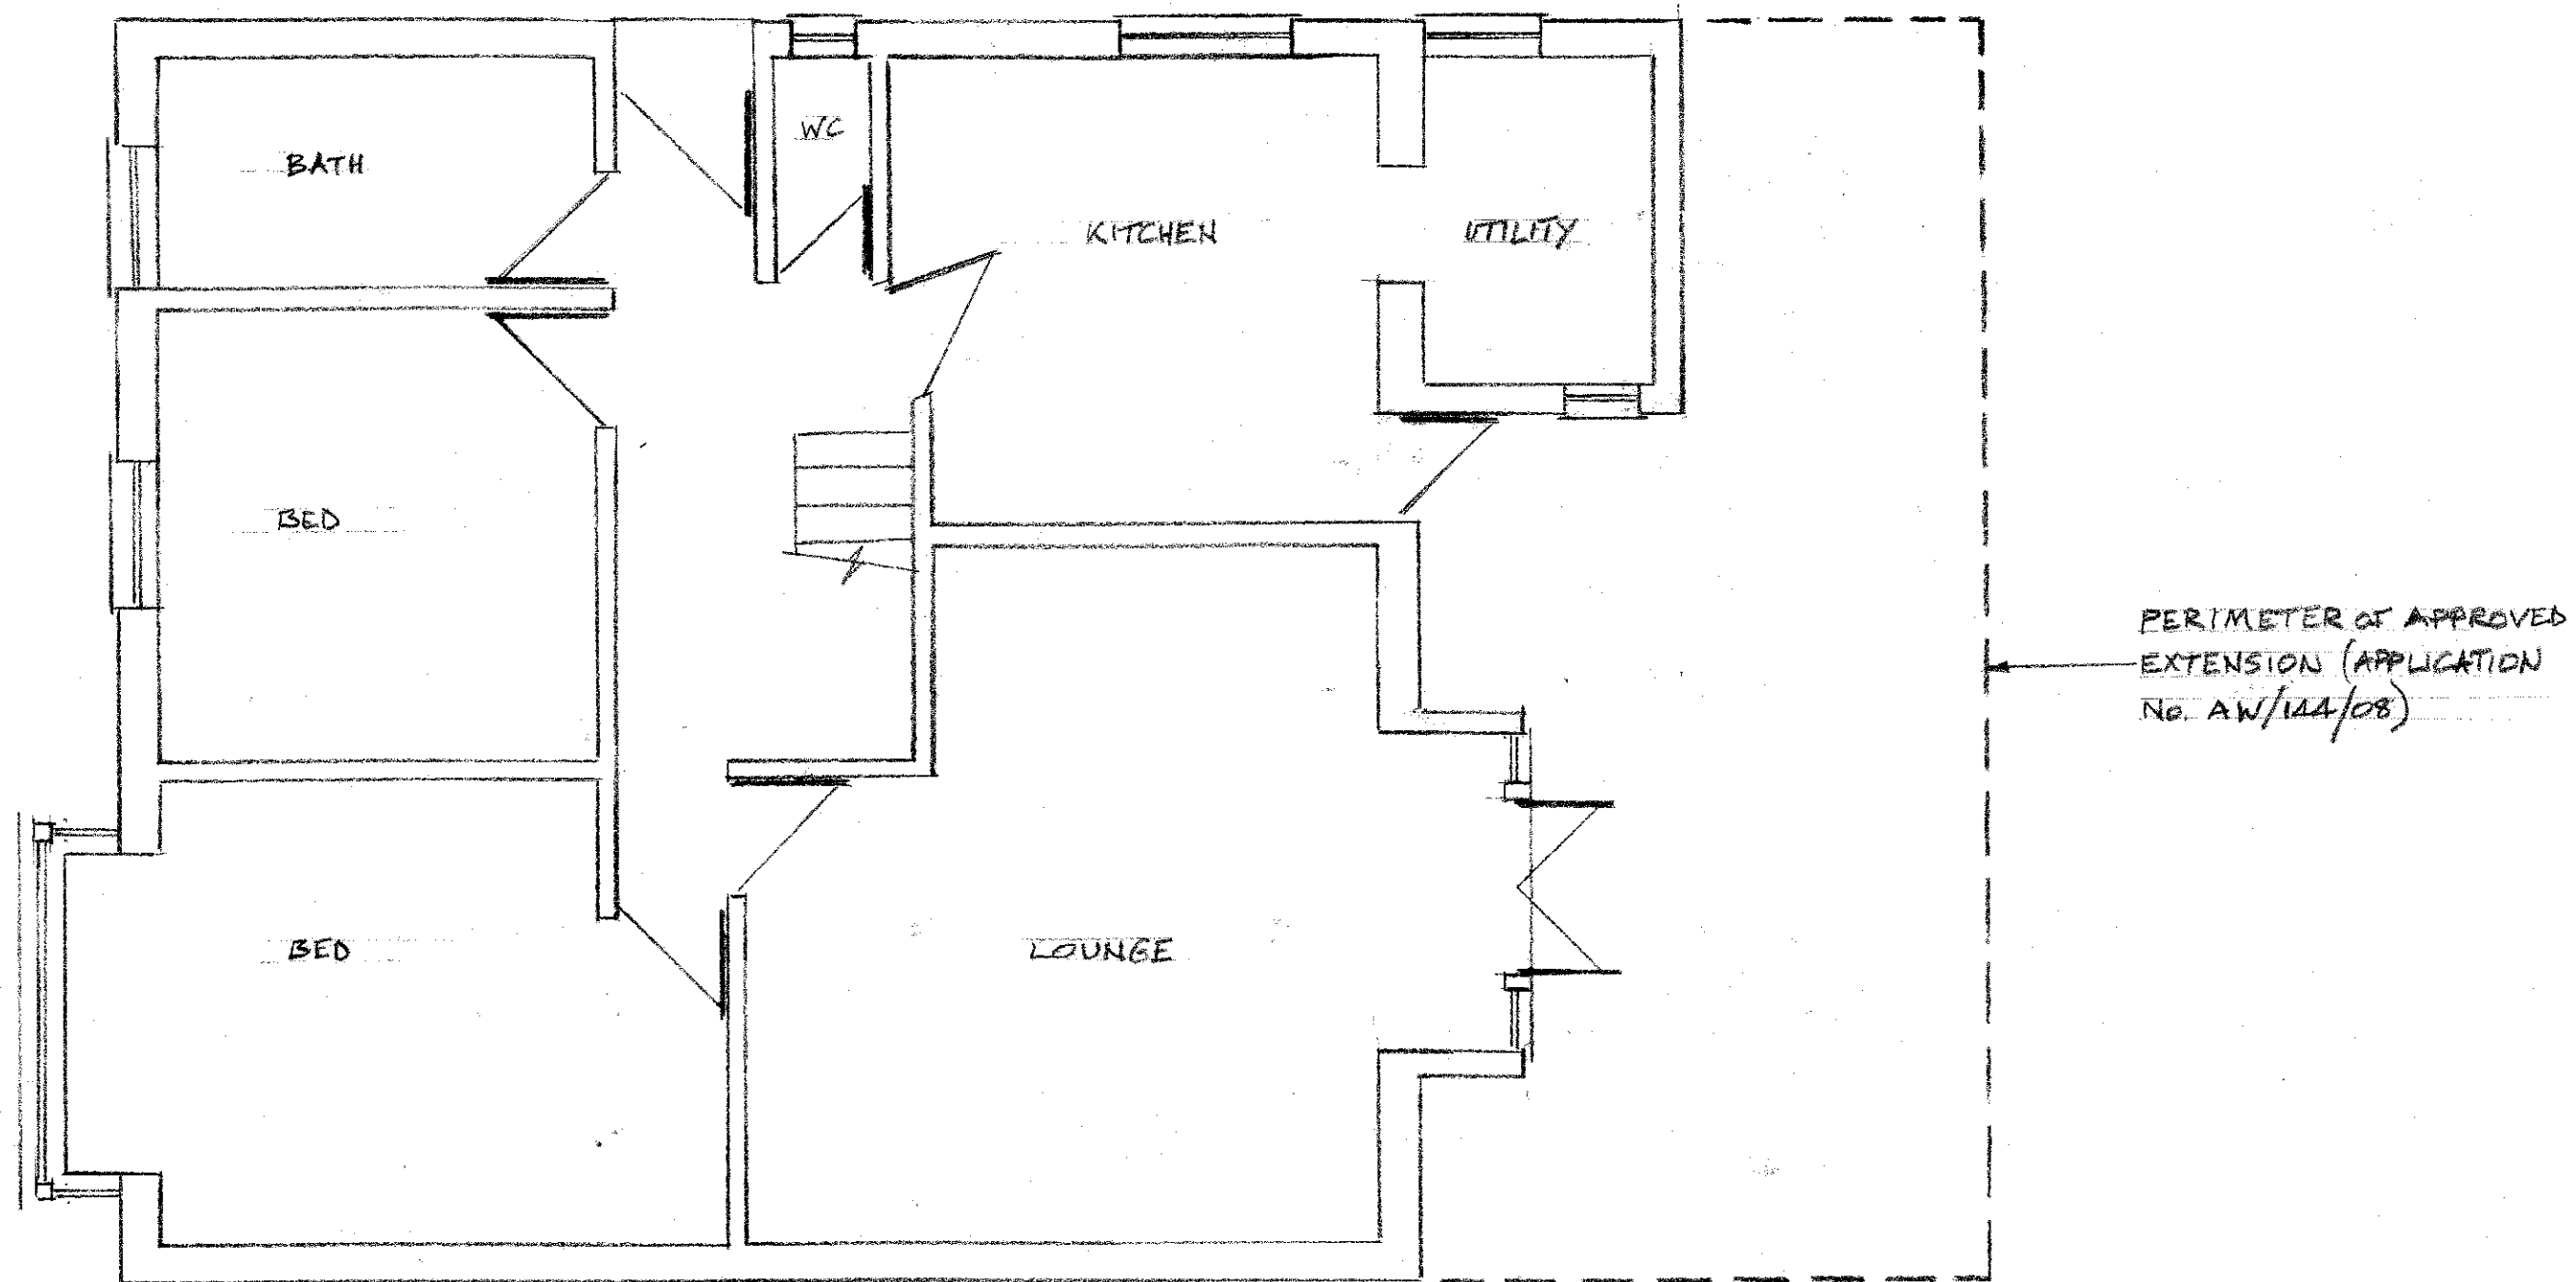

GROUND FLOOR PLAN
AS EXISTING

29 GROSVENOR GARDENS
ALDWICK

29GG/E1 1:50