




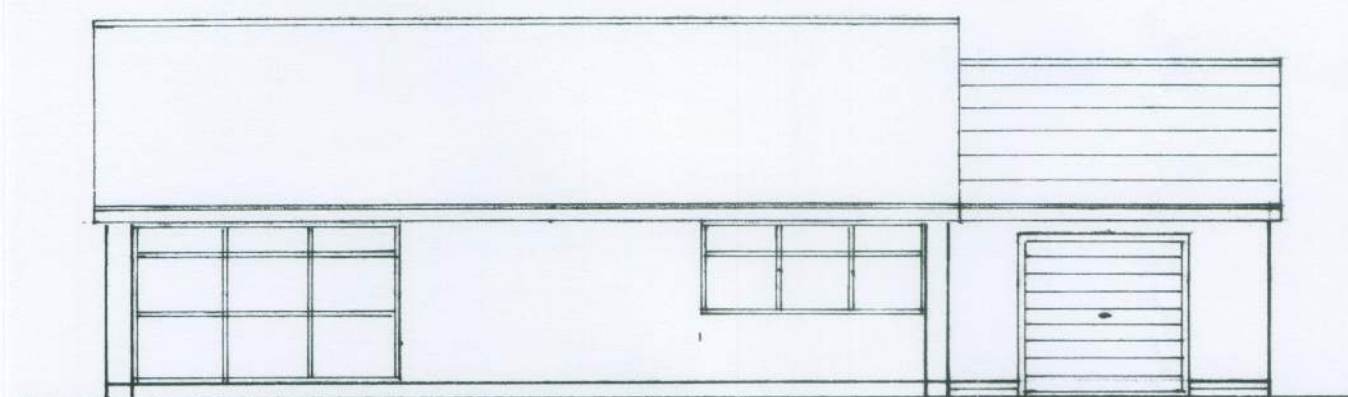

front

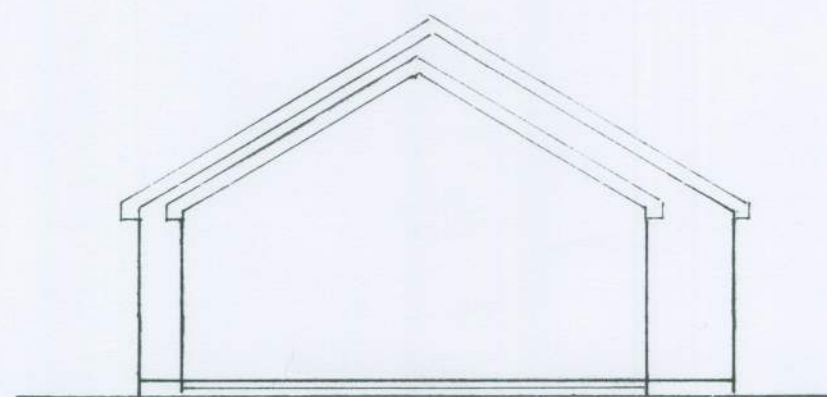

side[trinity way]

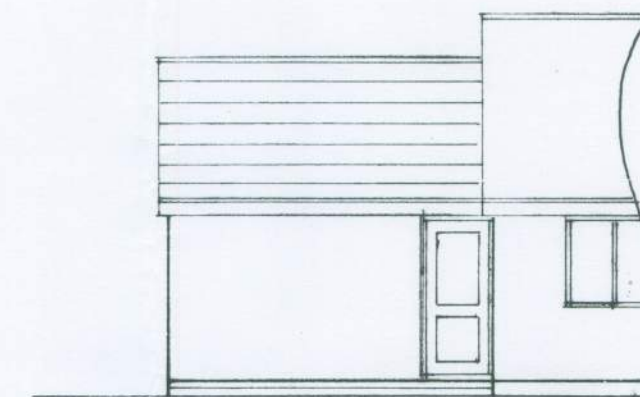


rear



location plan

1 : 1250

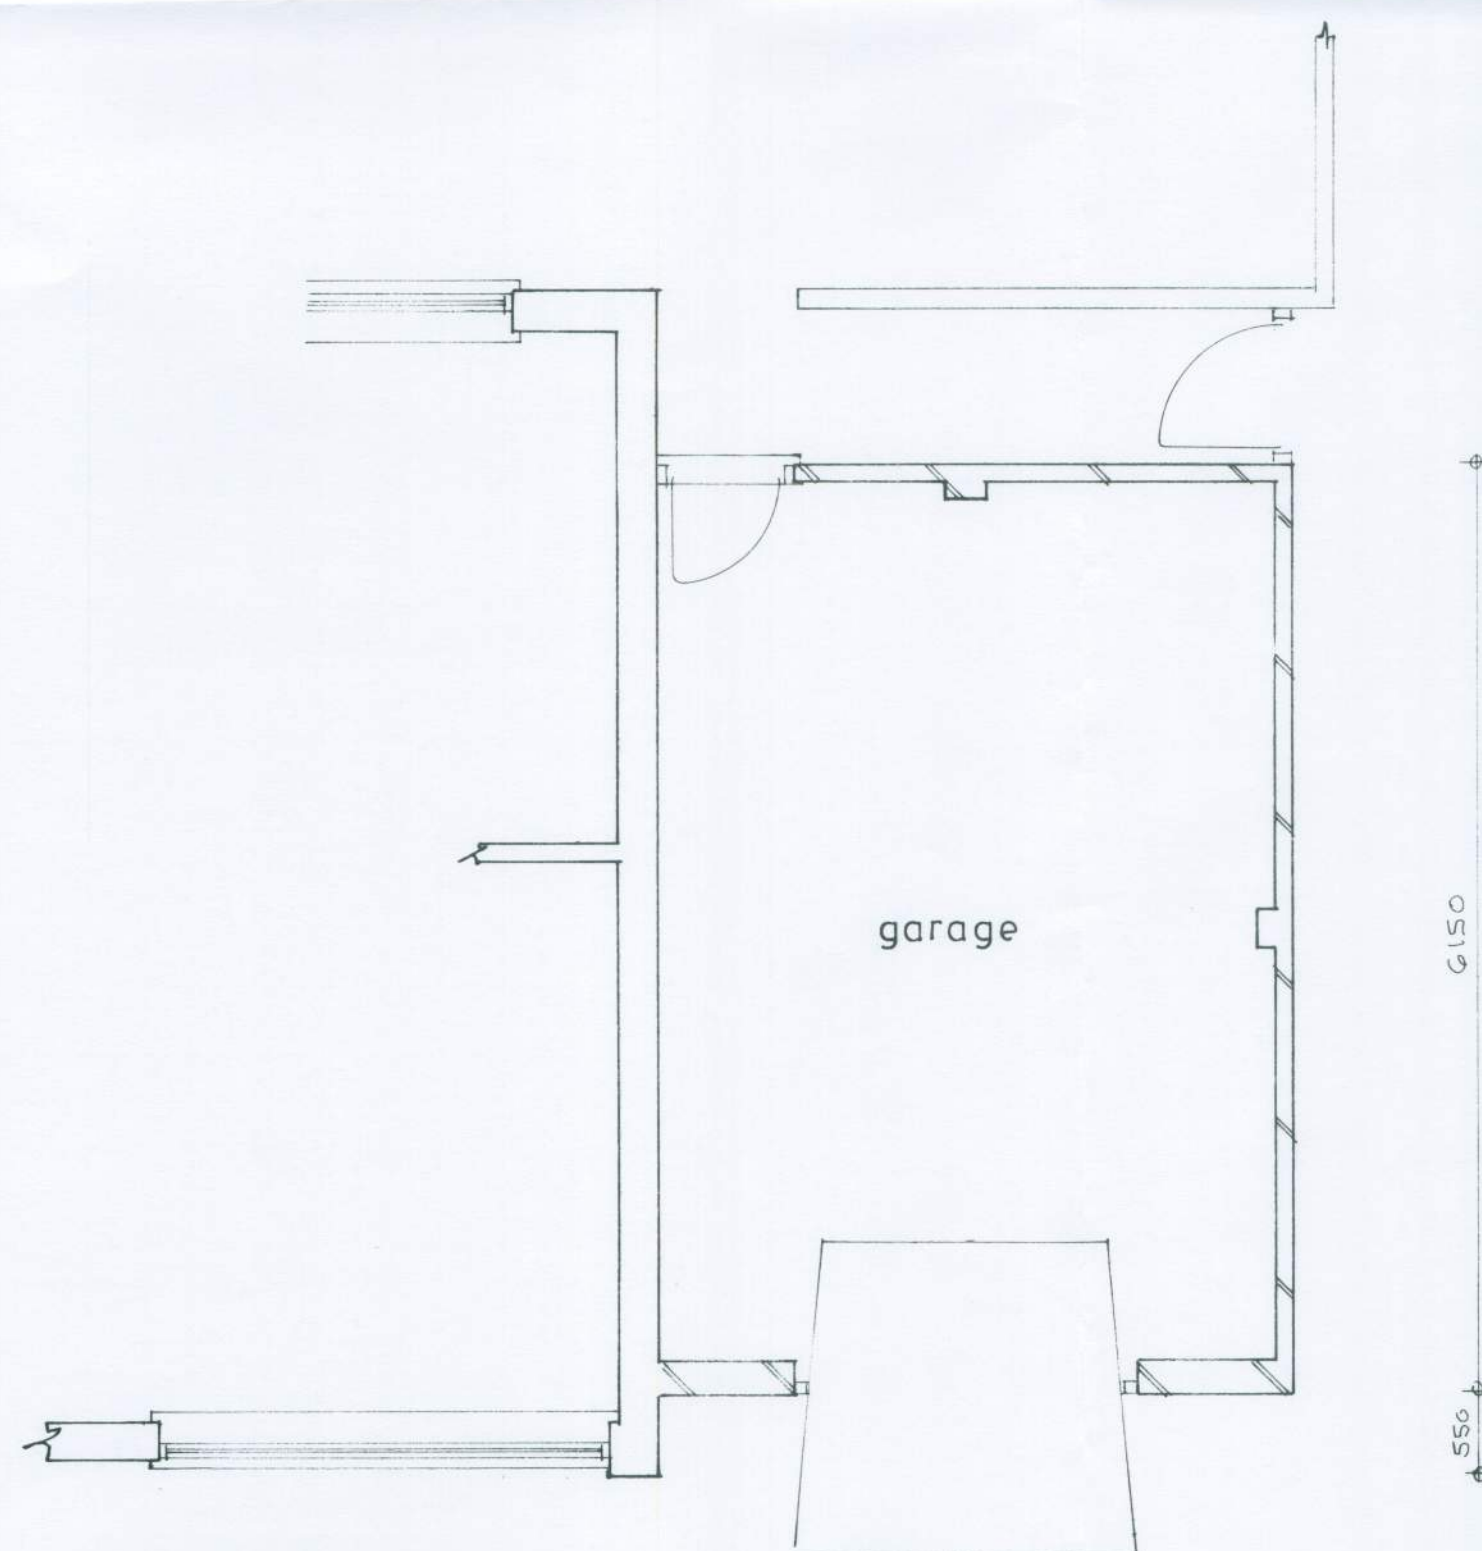


Plan
1 : 50

4250

6510

550

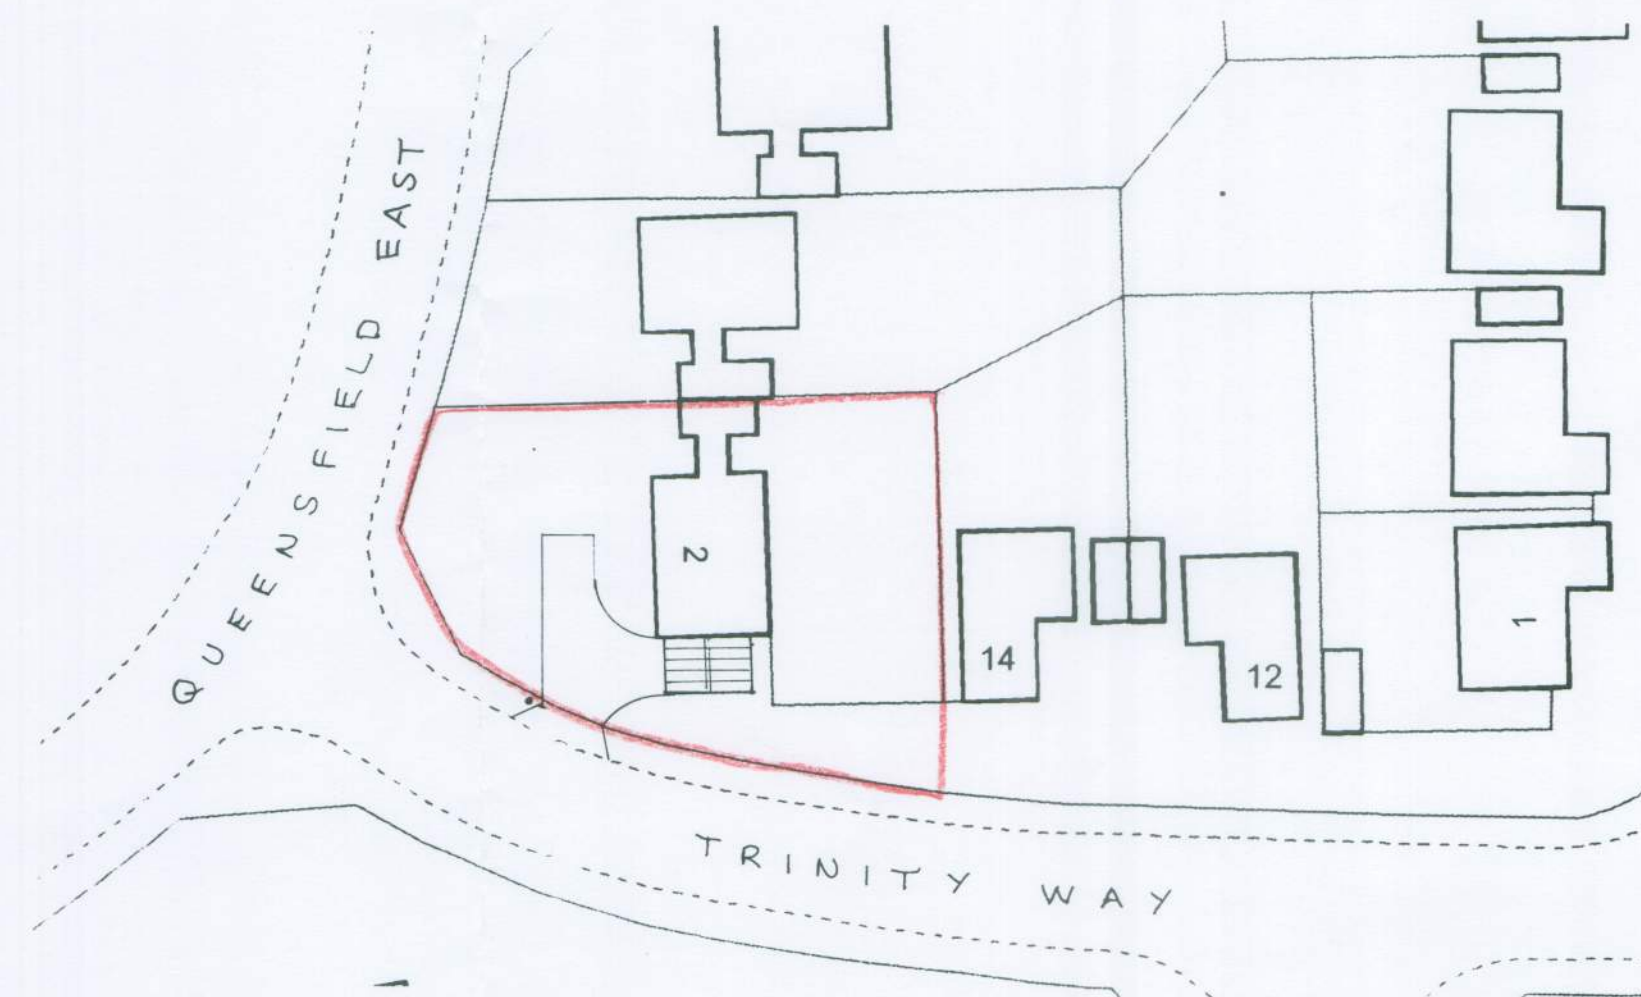

block plan

1 : 500



PROPOSED GARAGE EXTENSION AT 2, QUEENSFIELD EAST, WEST MEADS FOR MR. B. SPONG.

sheet 1 of 2

Bryan Butcher
Rainbow Cottage
Nyetimber Lane
Bognor Regis PO21 3JX
01243 266871
07973 233442
bryan.butcher@btinternet.com
www.bryanbutcher.com