



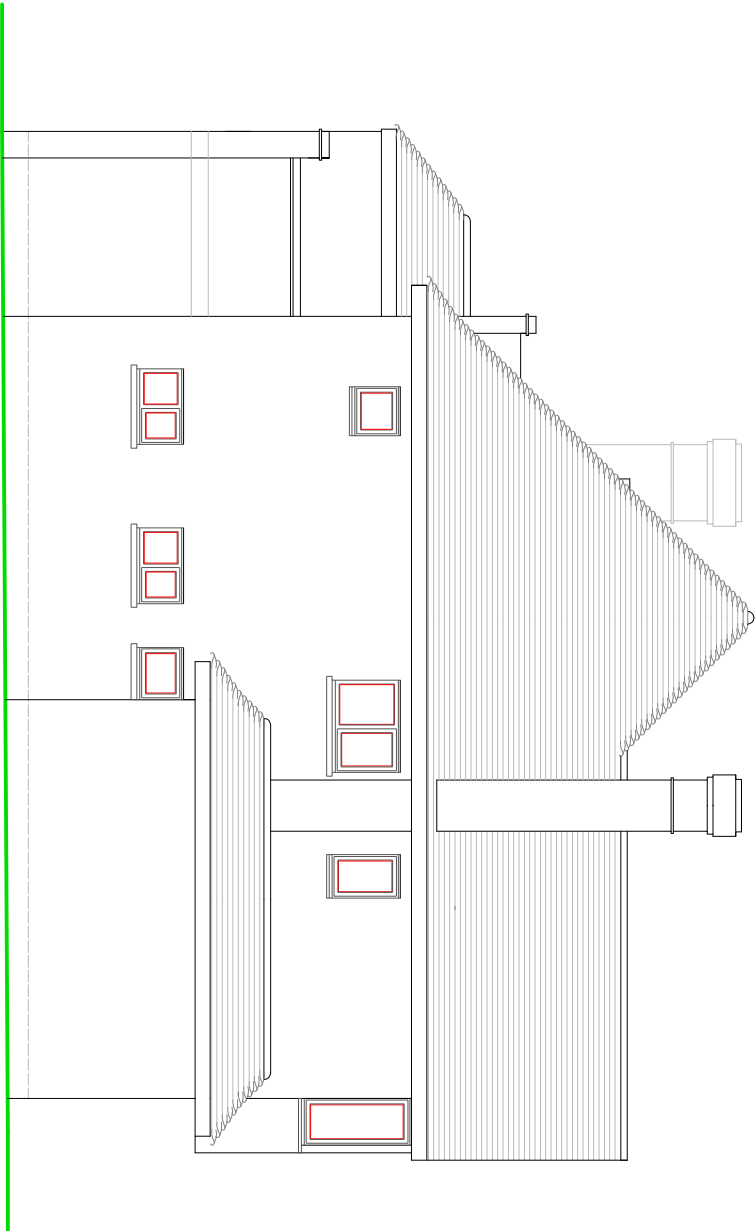


SIDE ELEVATION

NOTES


- ROOF - Plain clay tiles to pitched roof.
- WALLS - Mixture of tudor style timber effect, painted render and face brickwork.
- WINDOWS/DOORS - White framed PVC double glazed units.

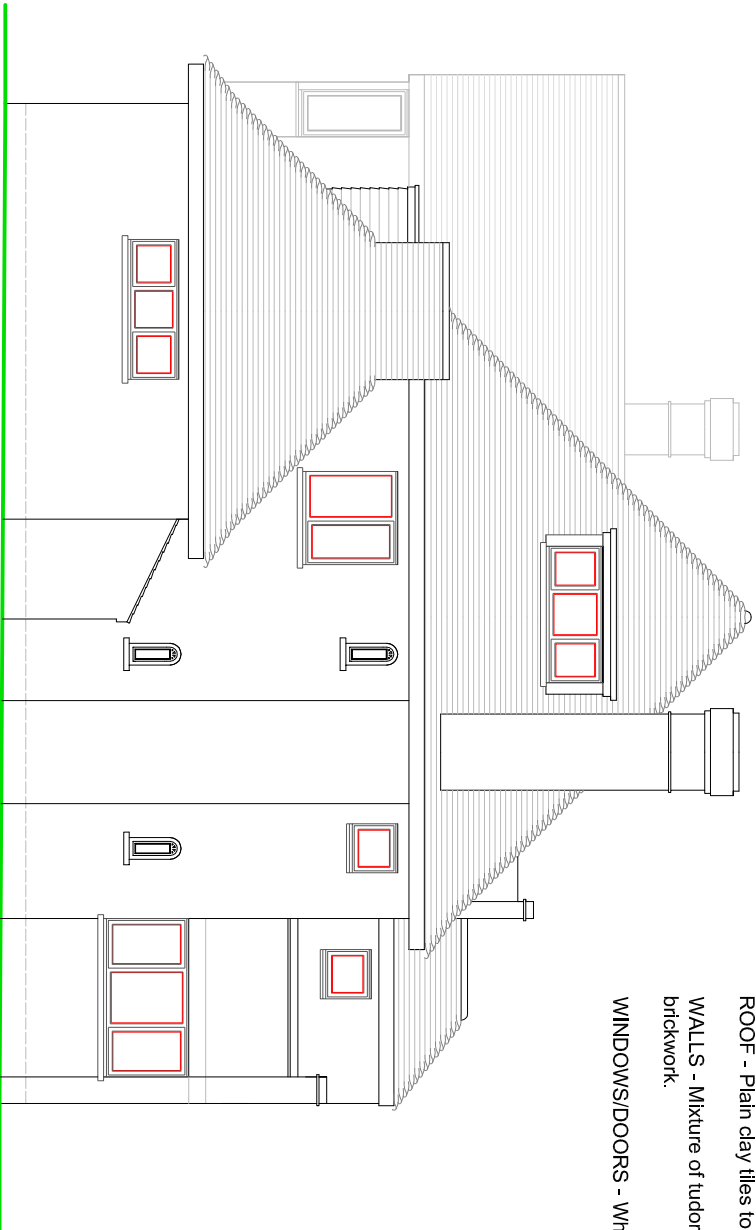

SIDE ELEVATION

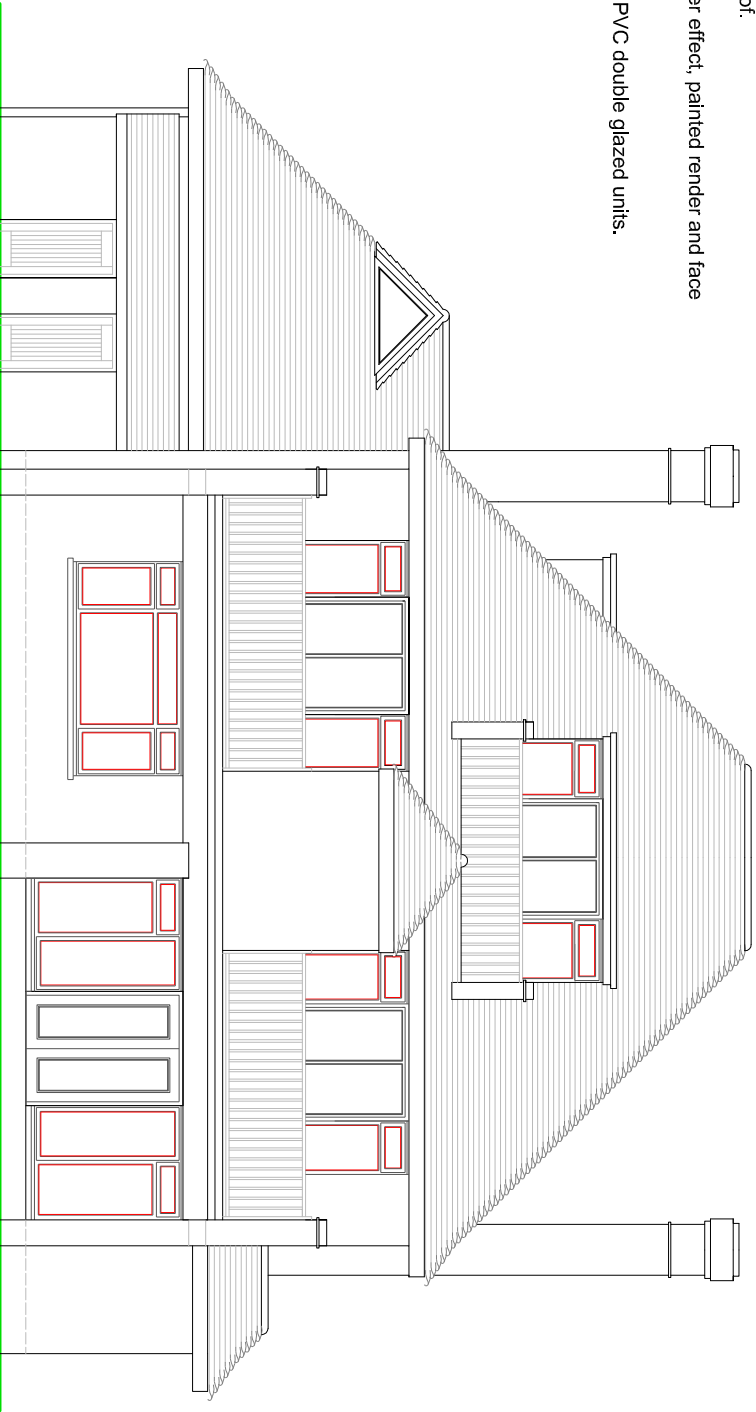

REAR ELEVATION

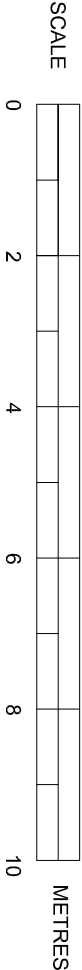

EXISTING ELEVATIONS

SUSSEX BUILDING CONSULTANCY LIMITED

3 THE ORCHARD, ALDWICK,
BOGNOR REGIS, WEST SUSSEX.

SCALE - 1/100 REV - DATE - 02/01/2018

partner
LABC
3 NORTHCOTE ROAD
BOGNOR REGIS
PO21 3LZ
TEL - (01243) 881379