

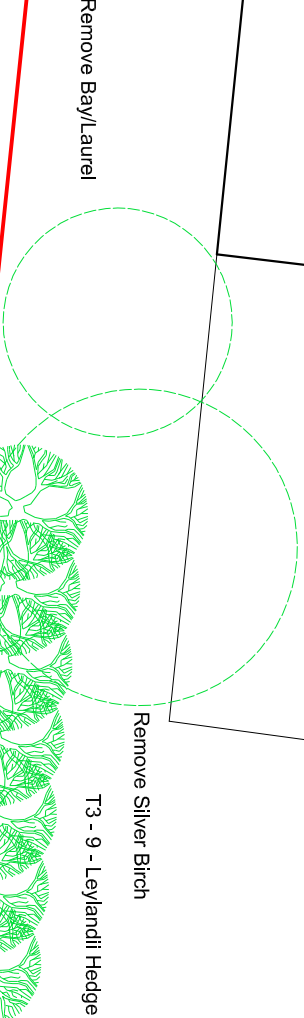


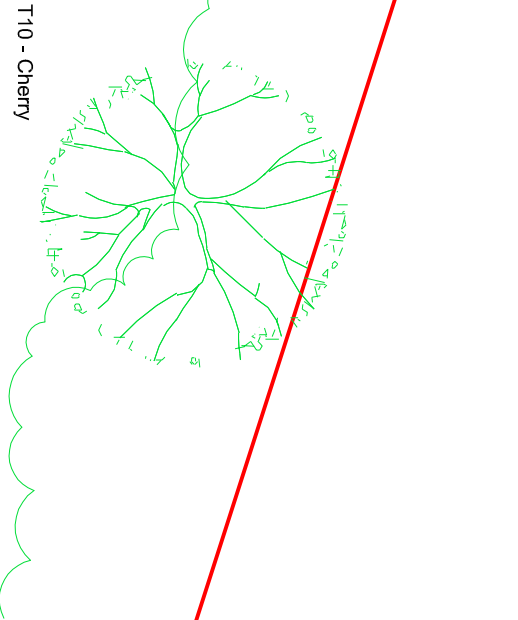

Remove Bay/Laurel

Remove Silver Birch

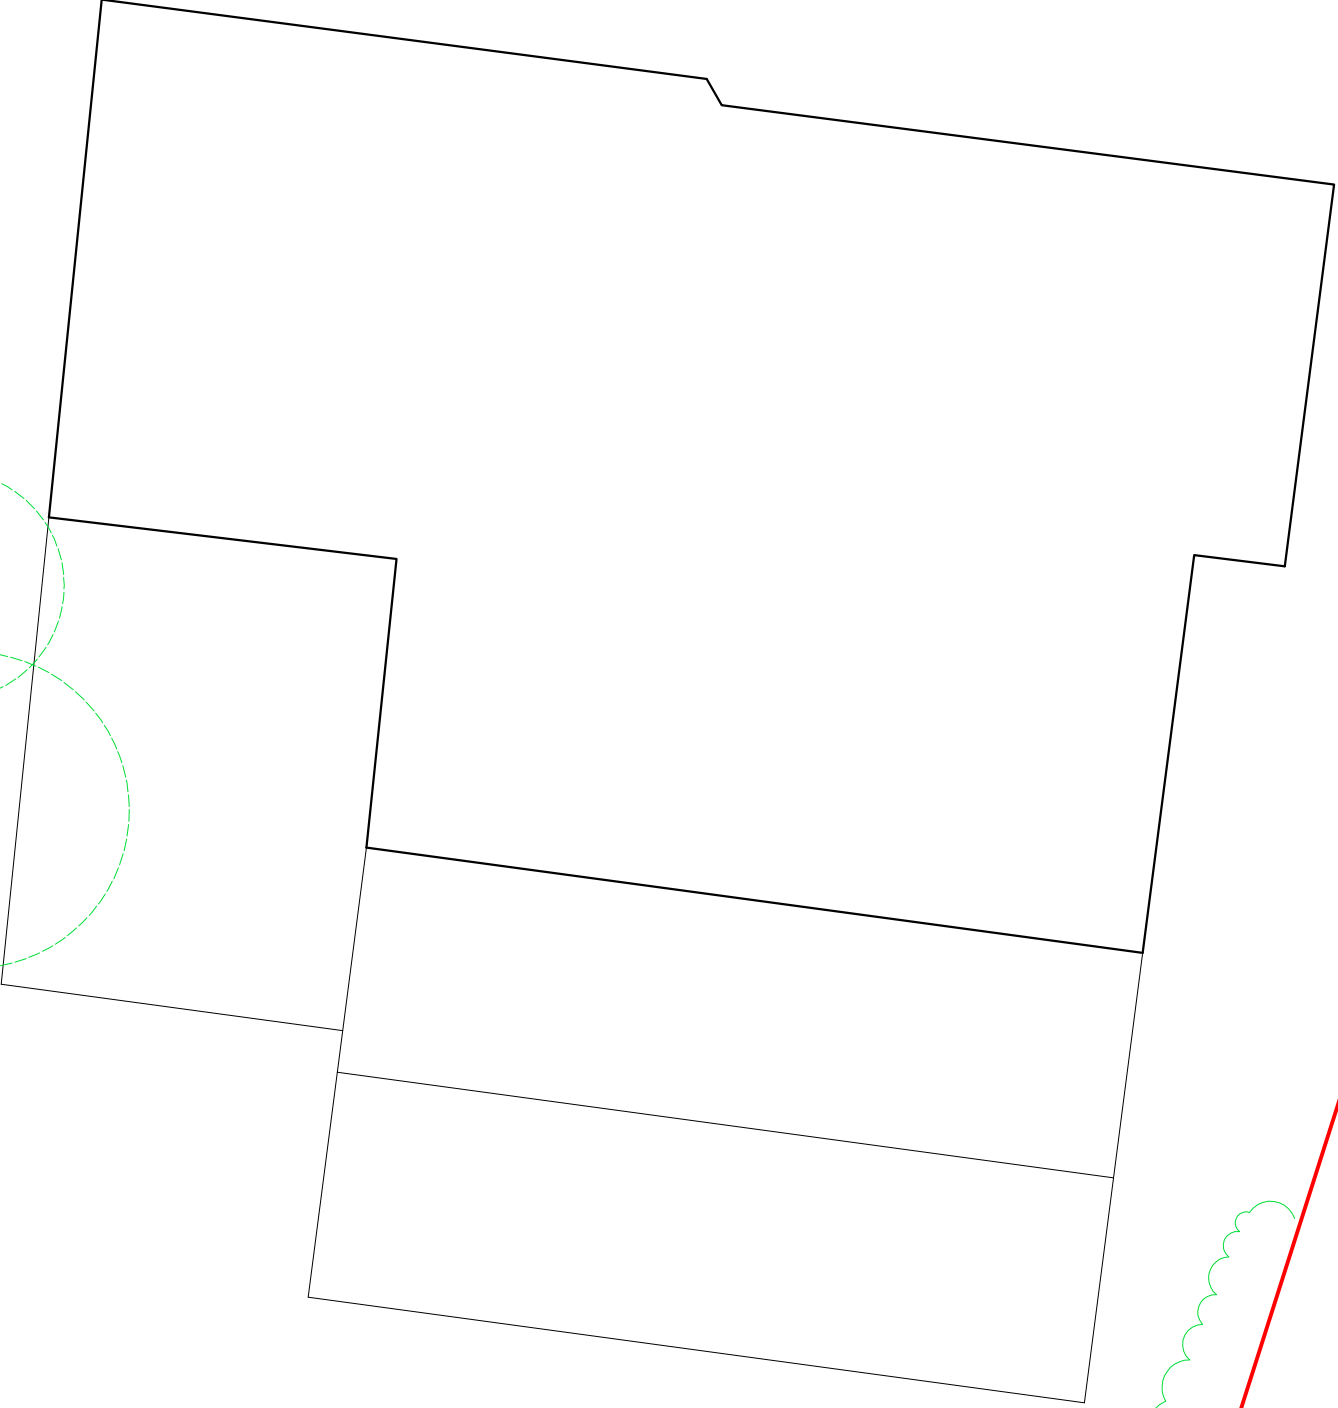

PROPOSED PLOT PLAN

SUSSEX BUILDING CONSULTANCY LIMITED
3 THE ORCHARD, ALDWICK,
BOGNOR REGIS, WEST SUSSEX.
SCALE - 1/100 REV - DATE - 08/02/2018



partner
LABC
3 NORTHCOTE ROAD
BOGNOR REGIS
PO21 9LZ
TEL - (01243) 861379