




Obscure glazed, 'non reflective' screen to either side of the balcony a minimum of 1,700 mm above floor level.

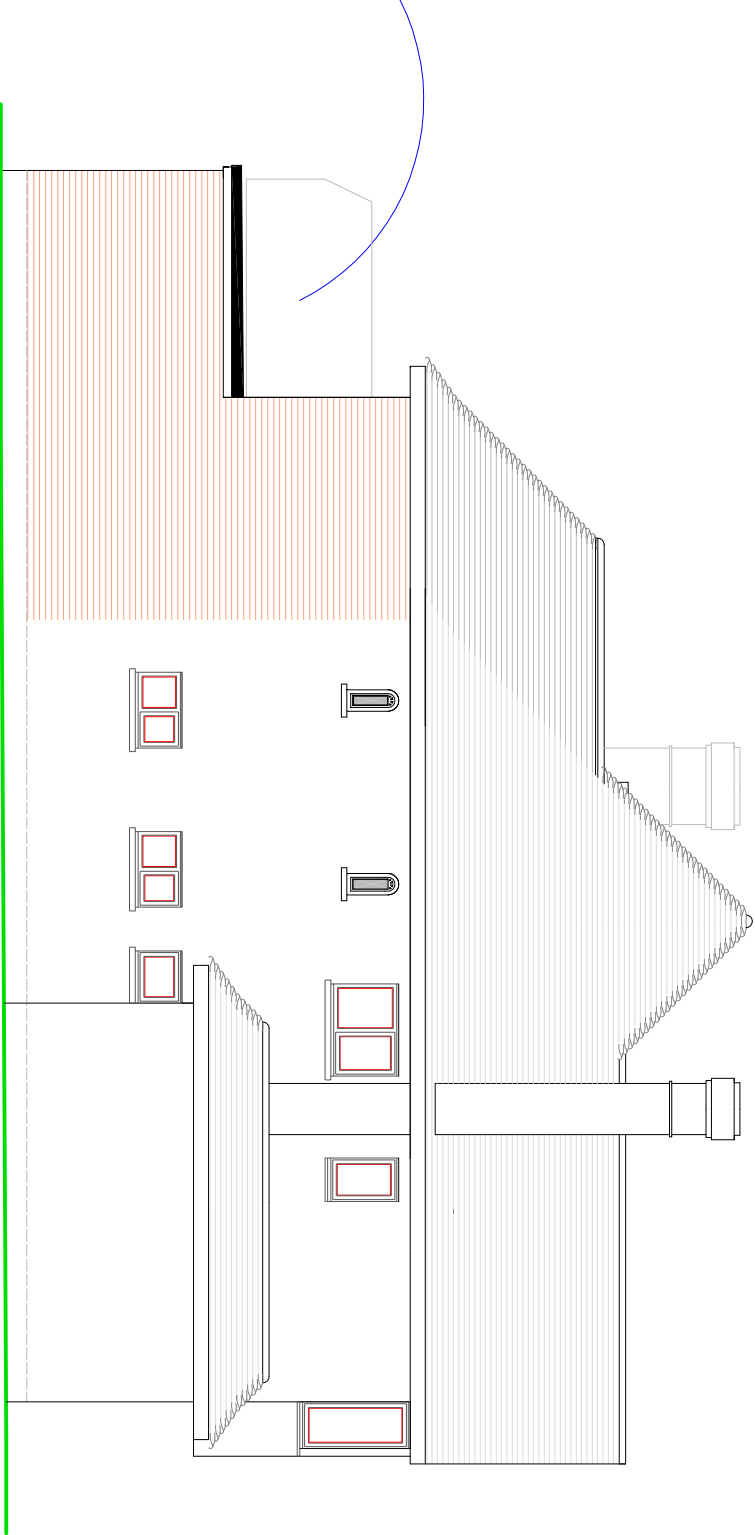

SIDE ELEVATION


NOTES

- ROOF - Plain clay tiles to pitched roof to match existing with glass fibre flat roof covering elsewhere.
- WALLS - Painted render and face brickwork to clients choice.
- WINDOWS/DOORS - Metal framed double glazed units set within sub frame to clients choice and specification to match existing.

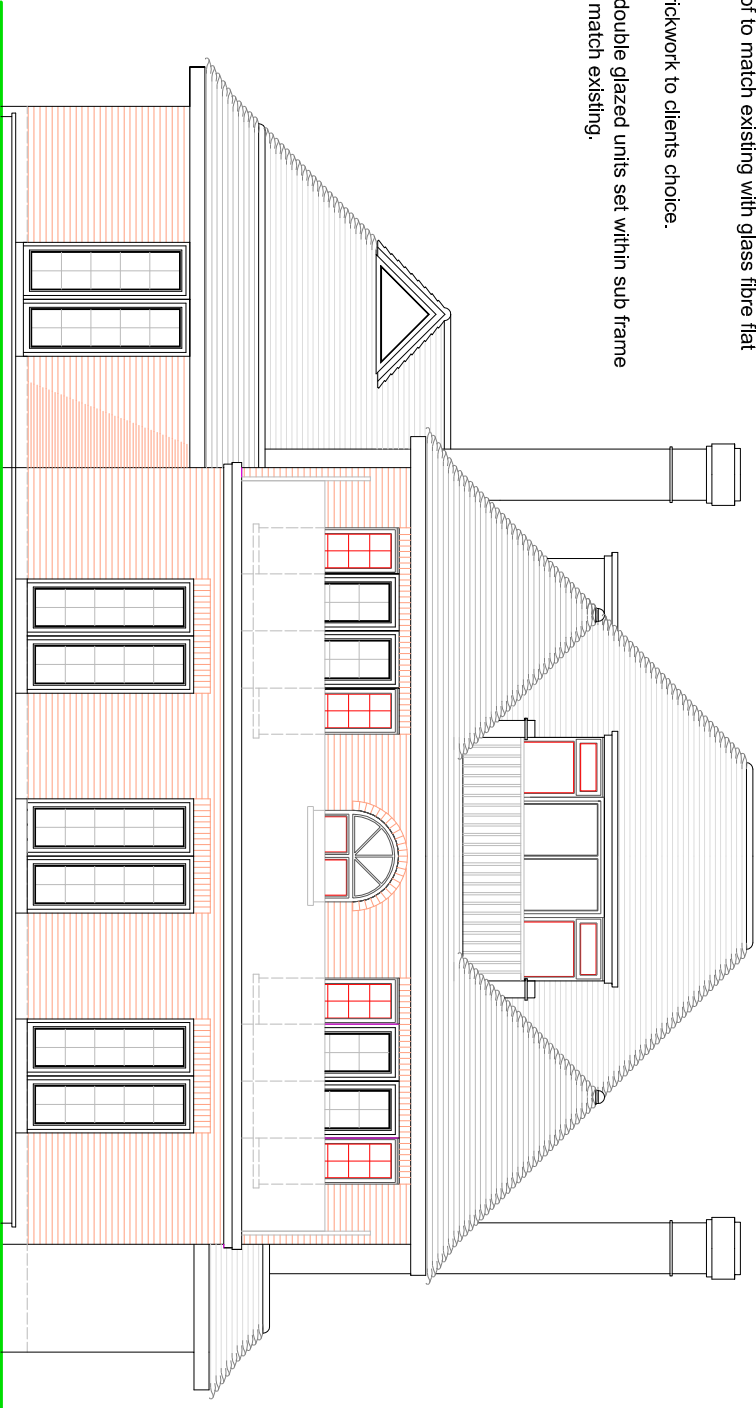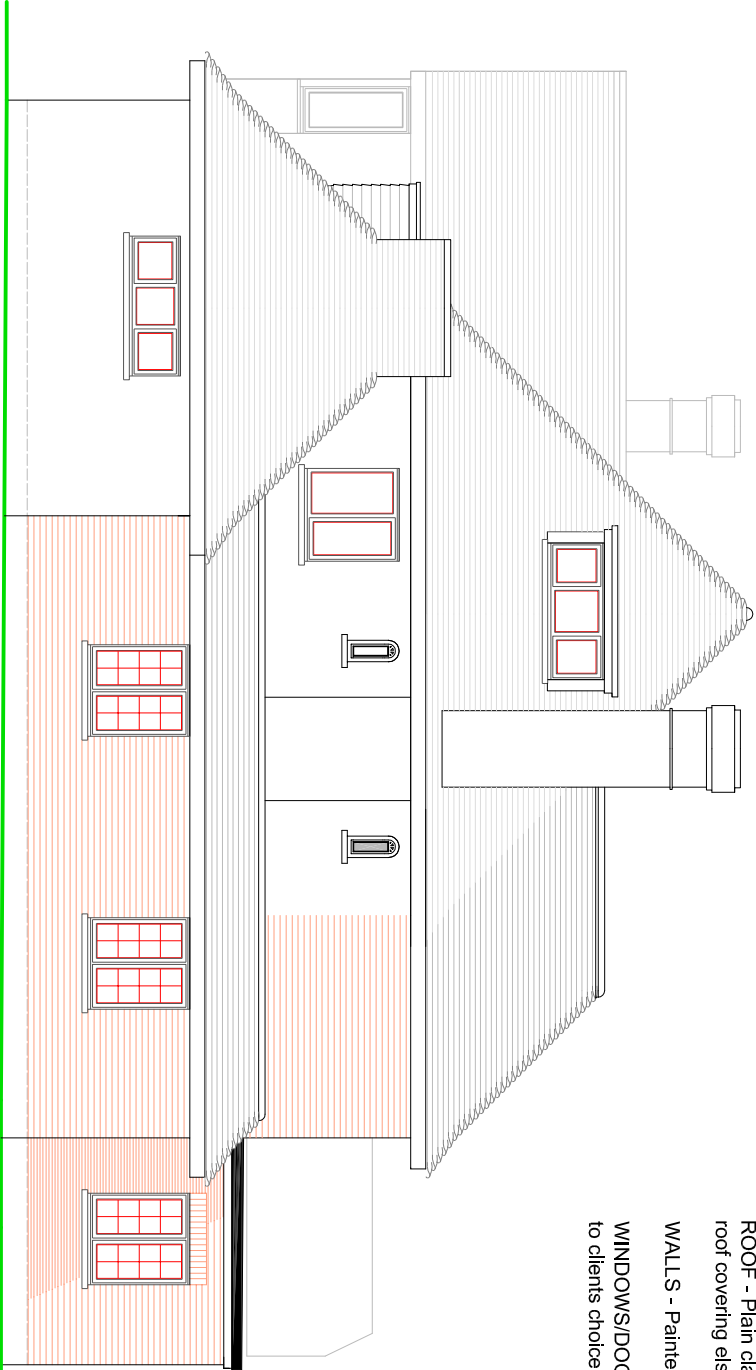

REAR ELEVATION

SCALE

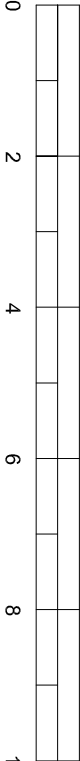

METRES

PROPOSED ELEVATIONS

SUSSEX BUILDING CONSULTANCY LIMITED

3 THE ORCHARD, ALDWICK,
BOGNOR REGIS, WEST SUSSEX.

SCALE - 1/100 REV - F DATE - 15/04/2018

partner
LABC

3 NORTHCOTE ROAD
PO21 9LZ
TEL - (01243) 861379